



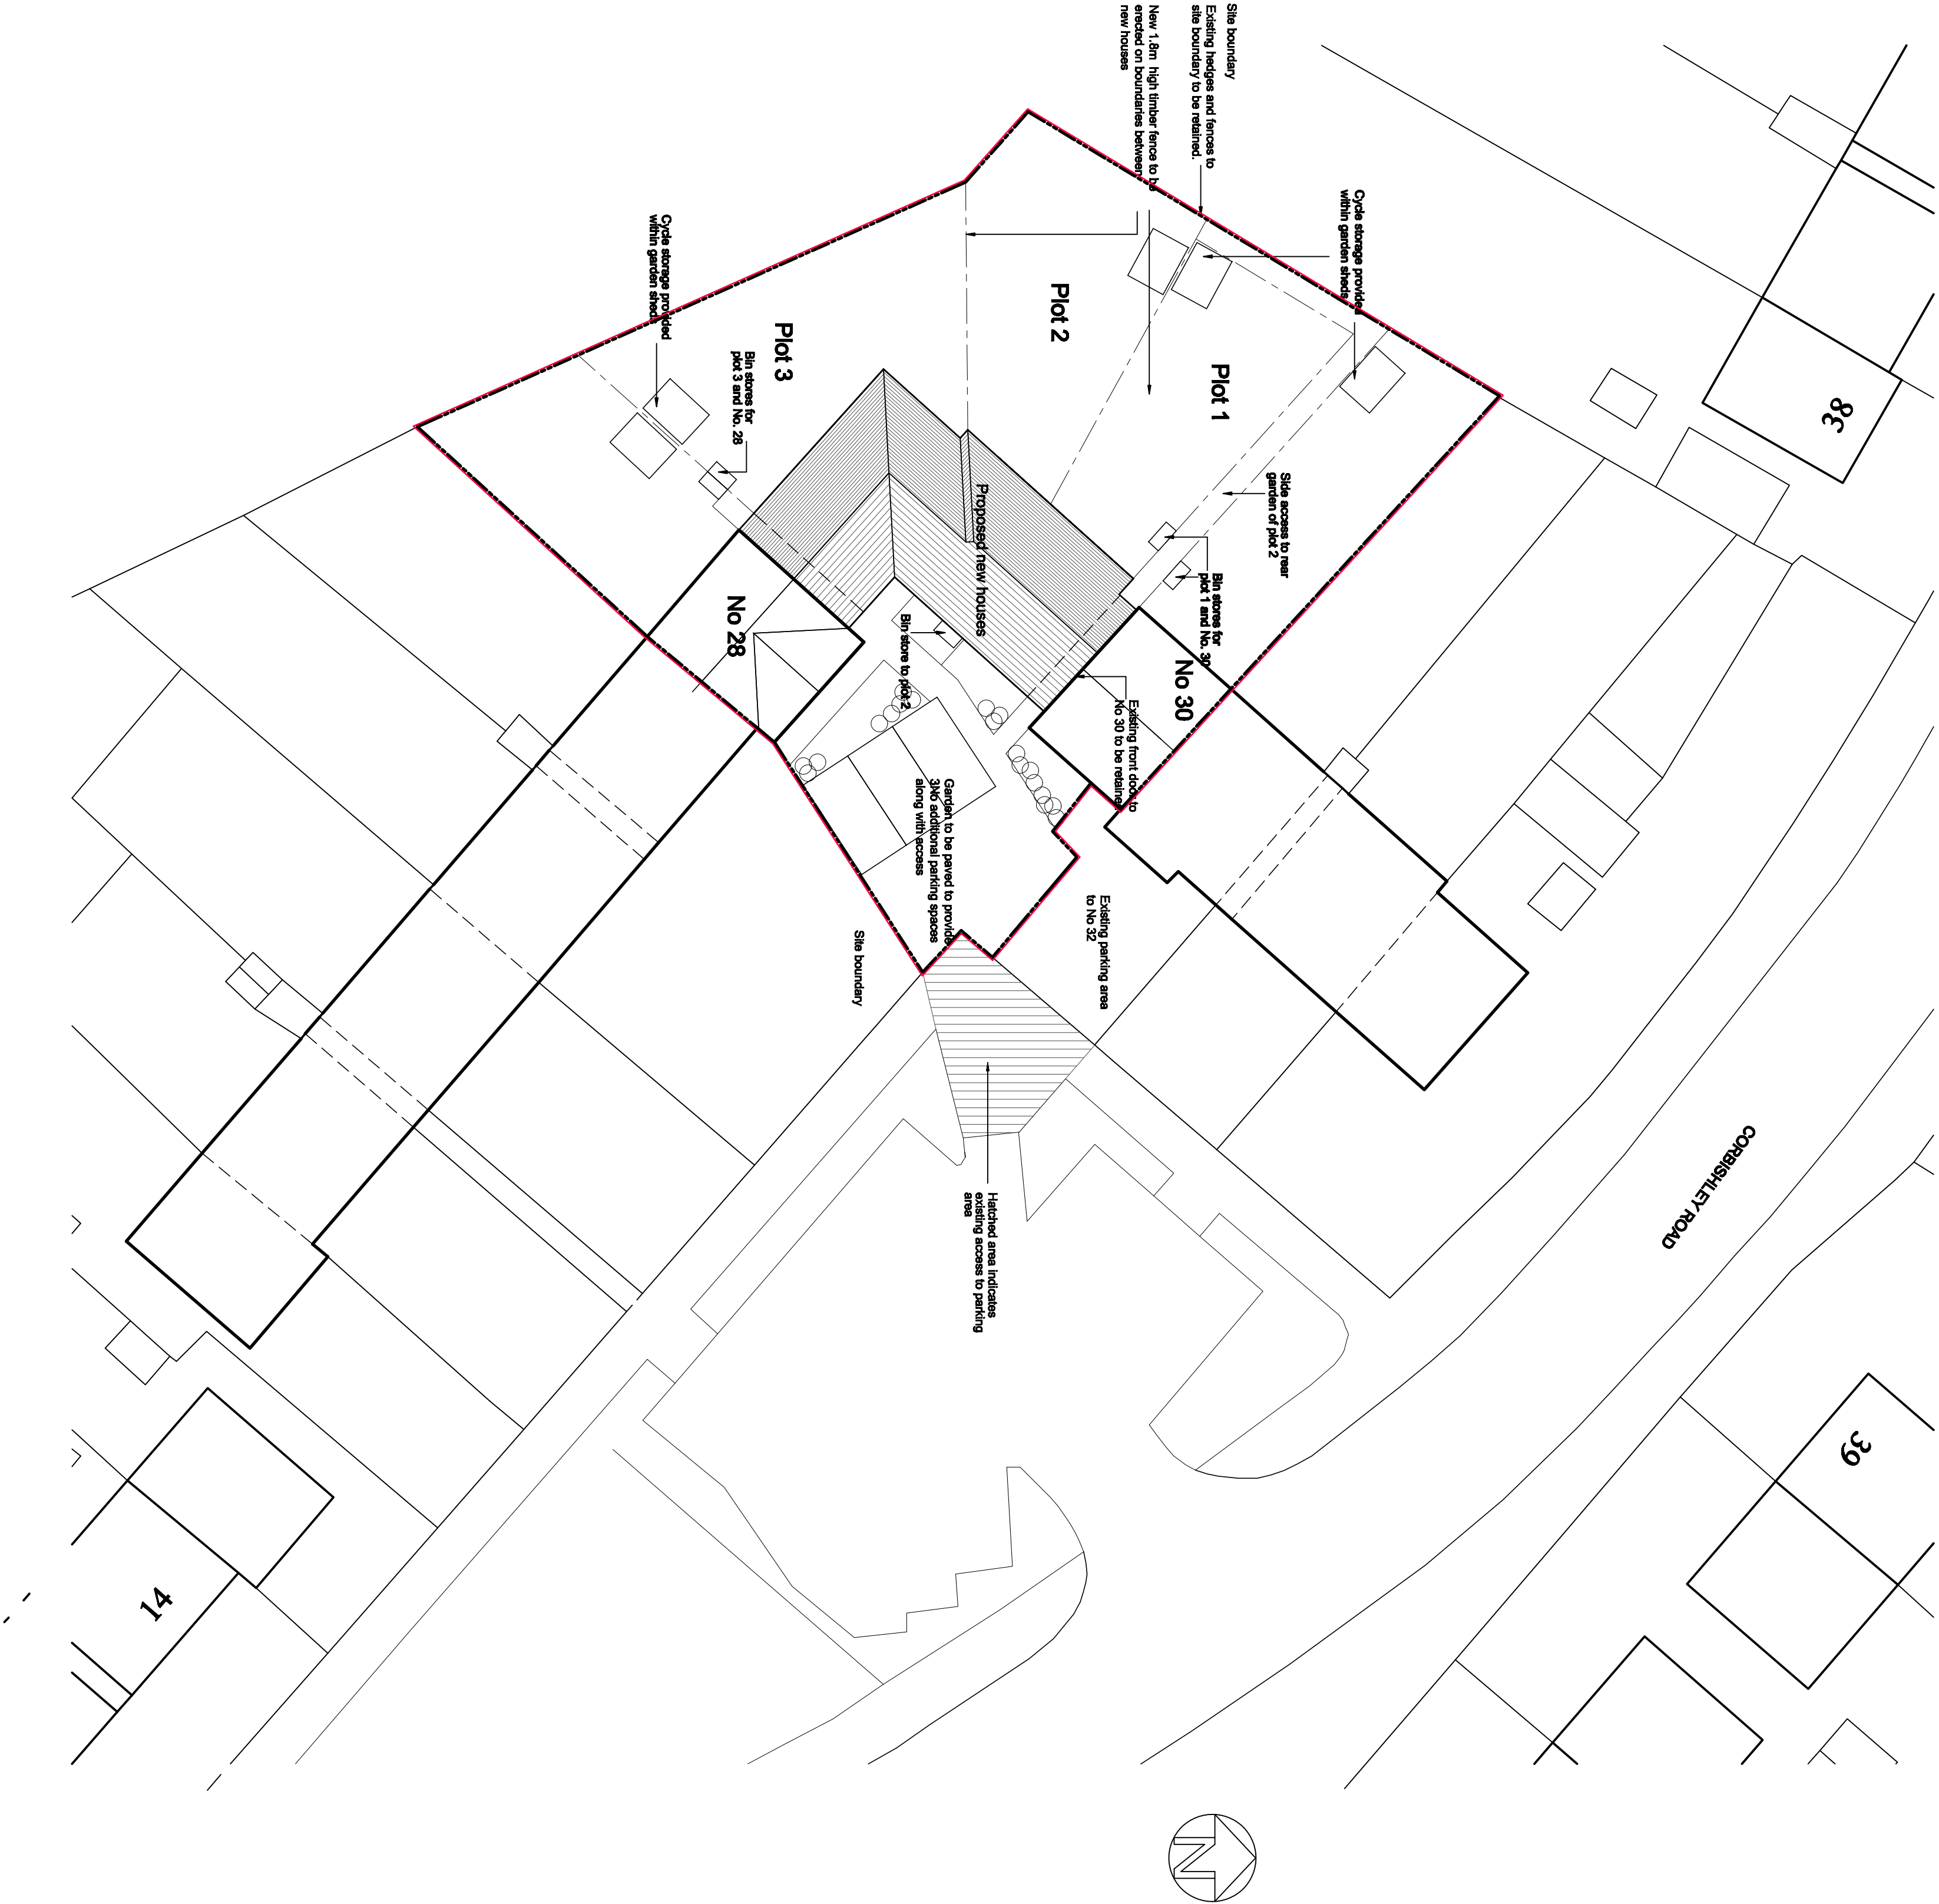

Block Plan scale 1:200

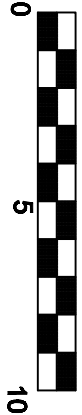

Location Plan scale 1:1250

R J C A
CHARTERED ARCHITECTS

LIME KILN BARN
COLWORTH
CHICHESTER
WEST SUSSEX
PO20 6DS
Tel 01246 787011
Fax 01246 787022

REVISION			
PROJECT			
Proposed residential development at Cortishley Road, Bognor Regis			
SUBJECT			
Block Plan and Location Plan			
SCALE	DATE	DRAWING NO.	
1:200/1:1250	June 2012	2012 / 19 / 02	
DRAWN	CHECKED		