



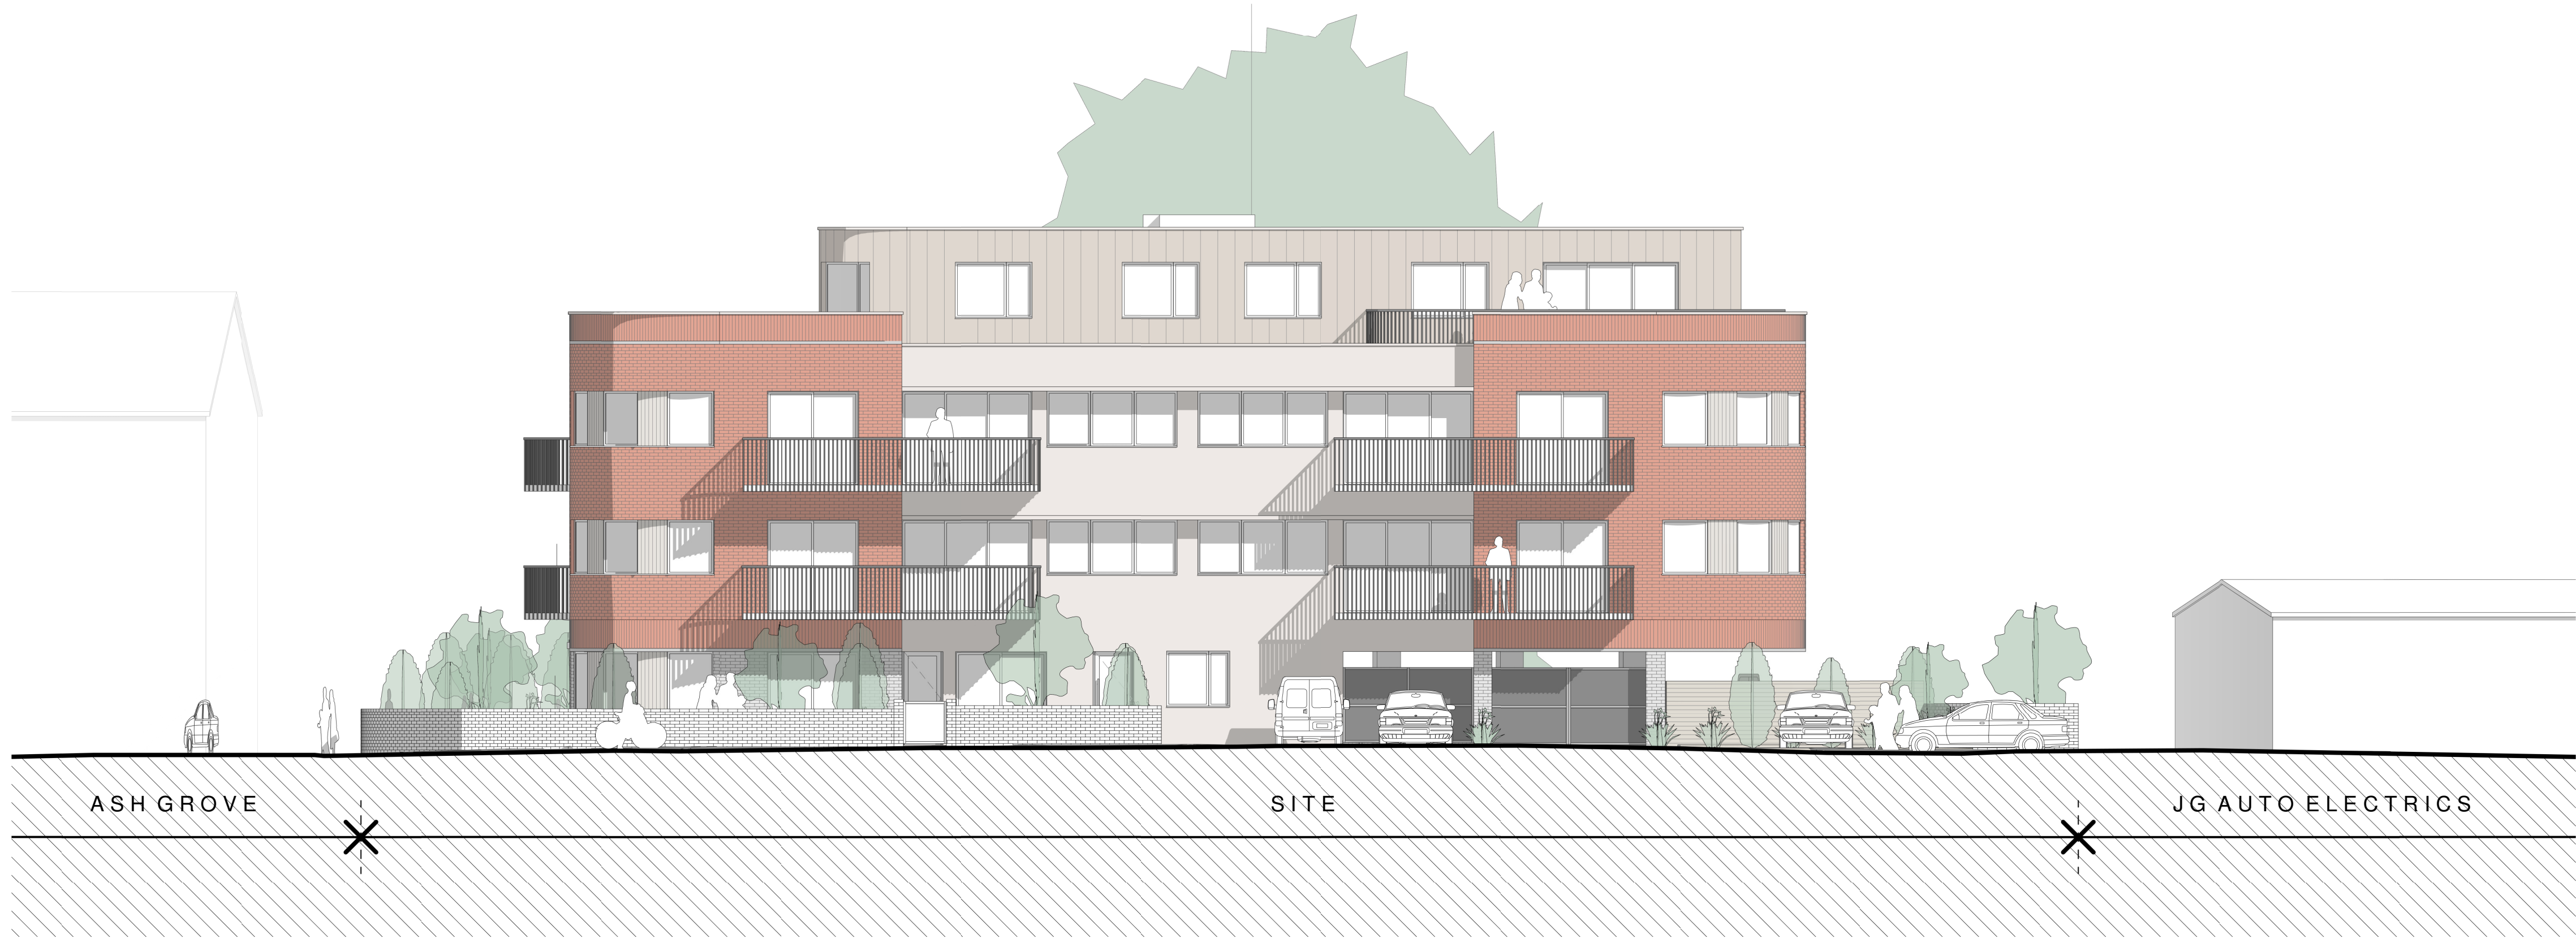

1 PROPOSED SOUTH STREET ELEVATION
1 : 100

0 0.5 1 2 3 4 5 10
Scale in metres

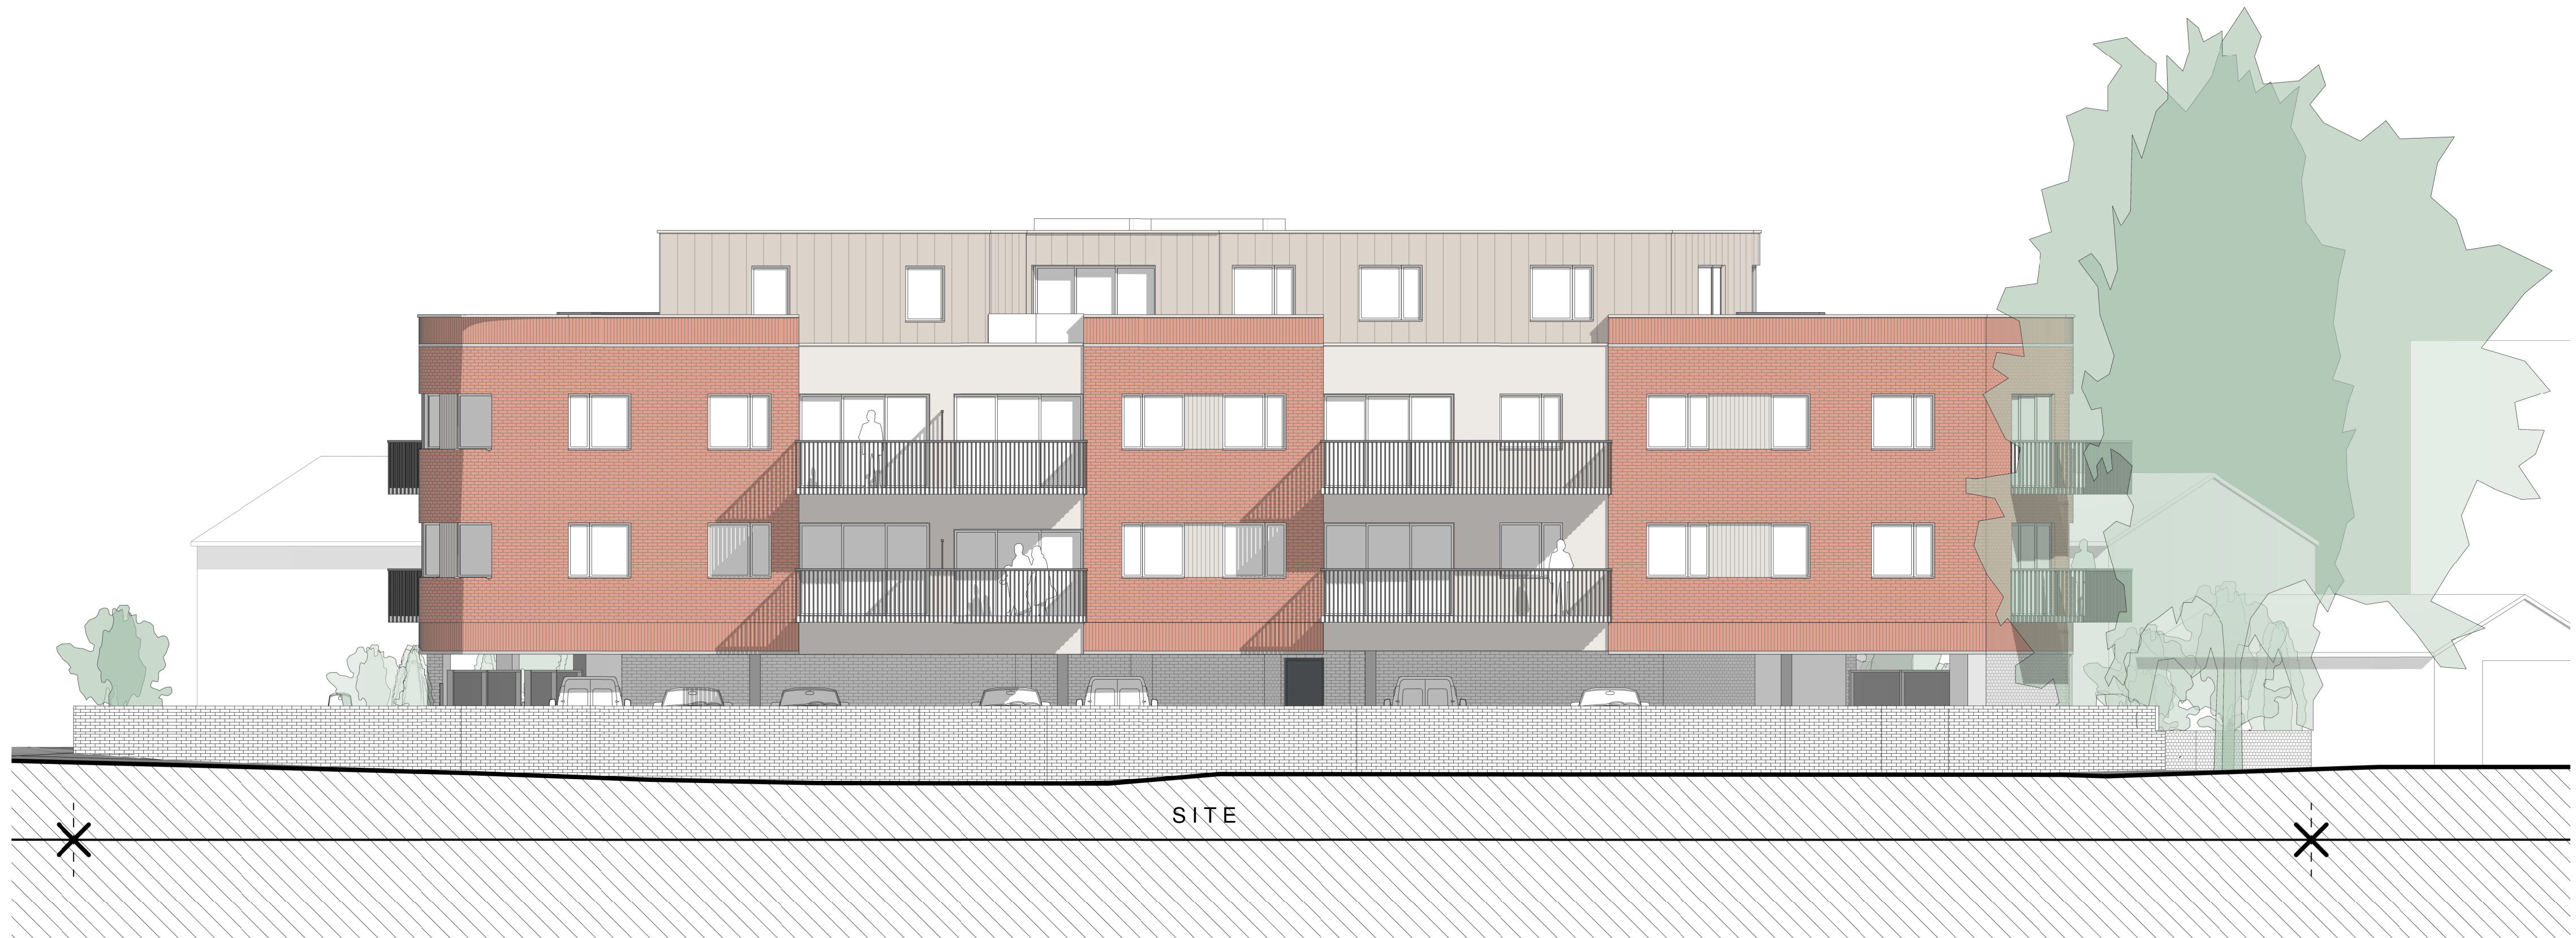

2 PROPOSED EAST STREET ELEVATION
1 : 100

0 0.5 1 2 3 4 5 10
Scale in metres

A	02/11/2021	ISSUED FOR APPROVAL	RM	GG
1	17/09/2021	ISSUED FOR COMMENT	RM	GG

Rev: Date: Notes: Drawn: Checked:

Project:
DURBAN ROAD/ASH GROVE
BOGNOR REGIS
PHPM PROPERTIES LTD



drawing number: **2164(31)001** rev: **A**
PROPOSED ELEVATIONS
SOUTH & EAST STREET ELEV.

SCALE 1 : 100@A1

Issued For:
APPROVAL
Drawn by: RM
Checked by: GG

STUDIO 8 | BEACONSFIELD STUDIOS | 25 DITCHLING RISE | BRIGHTON | BN1 4QL
www.jdrmarchitecture.com