


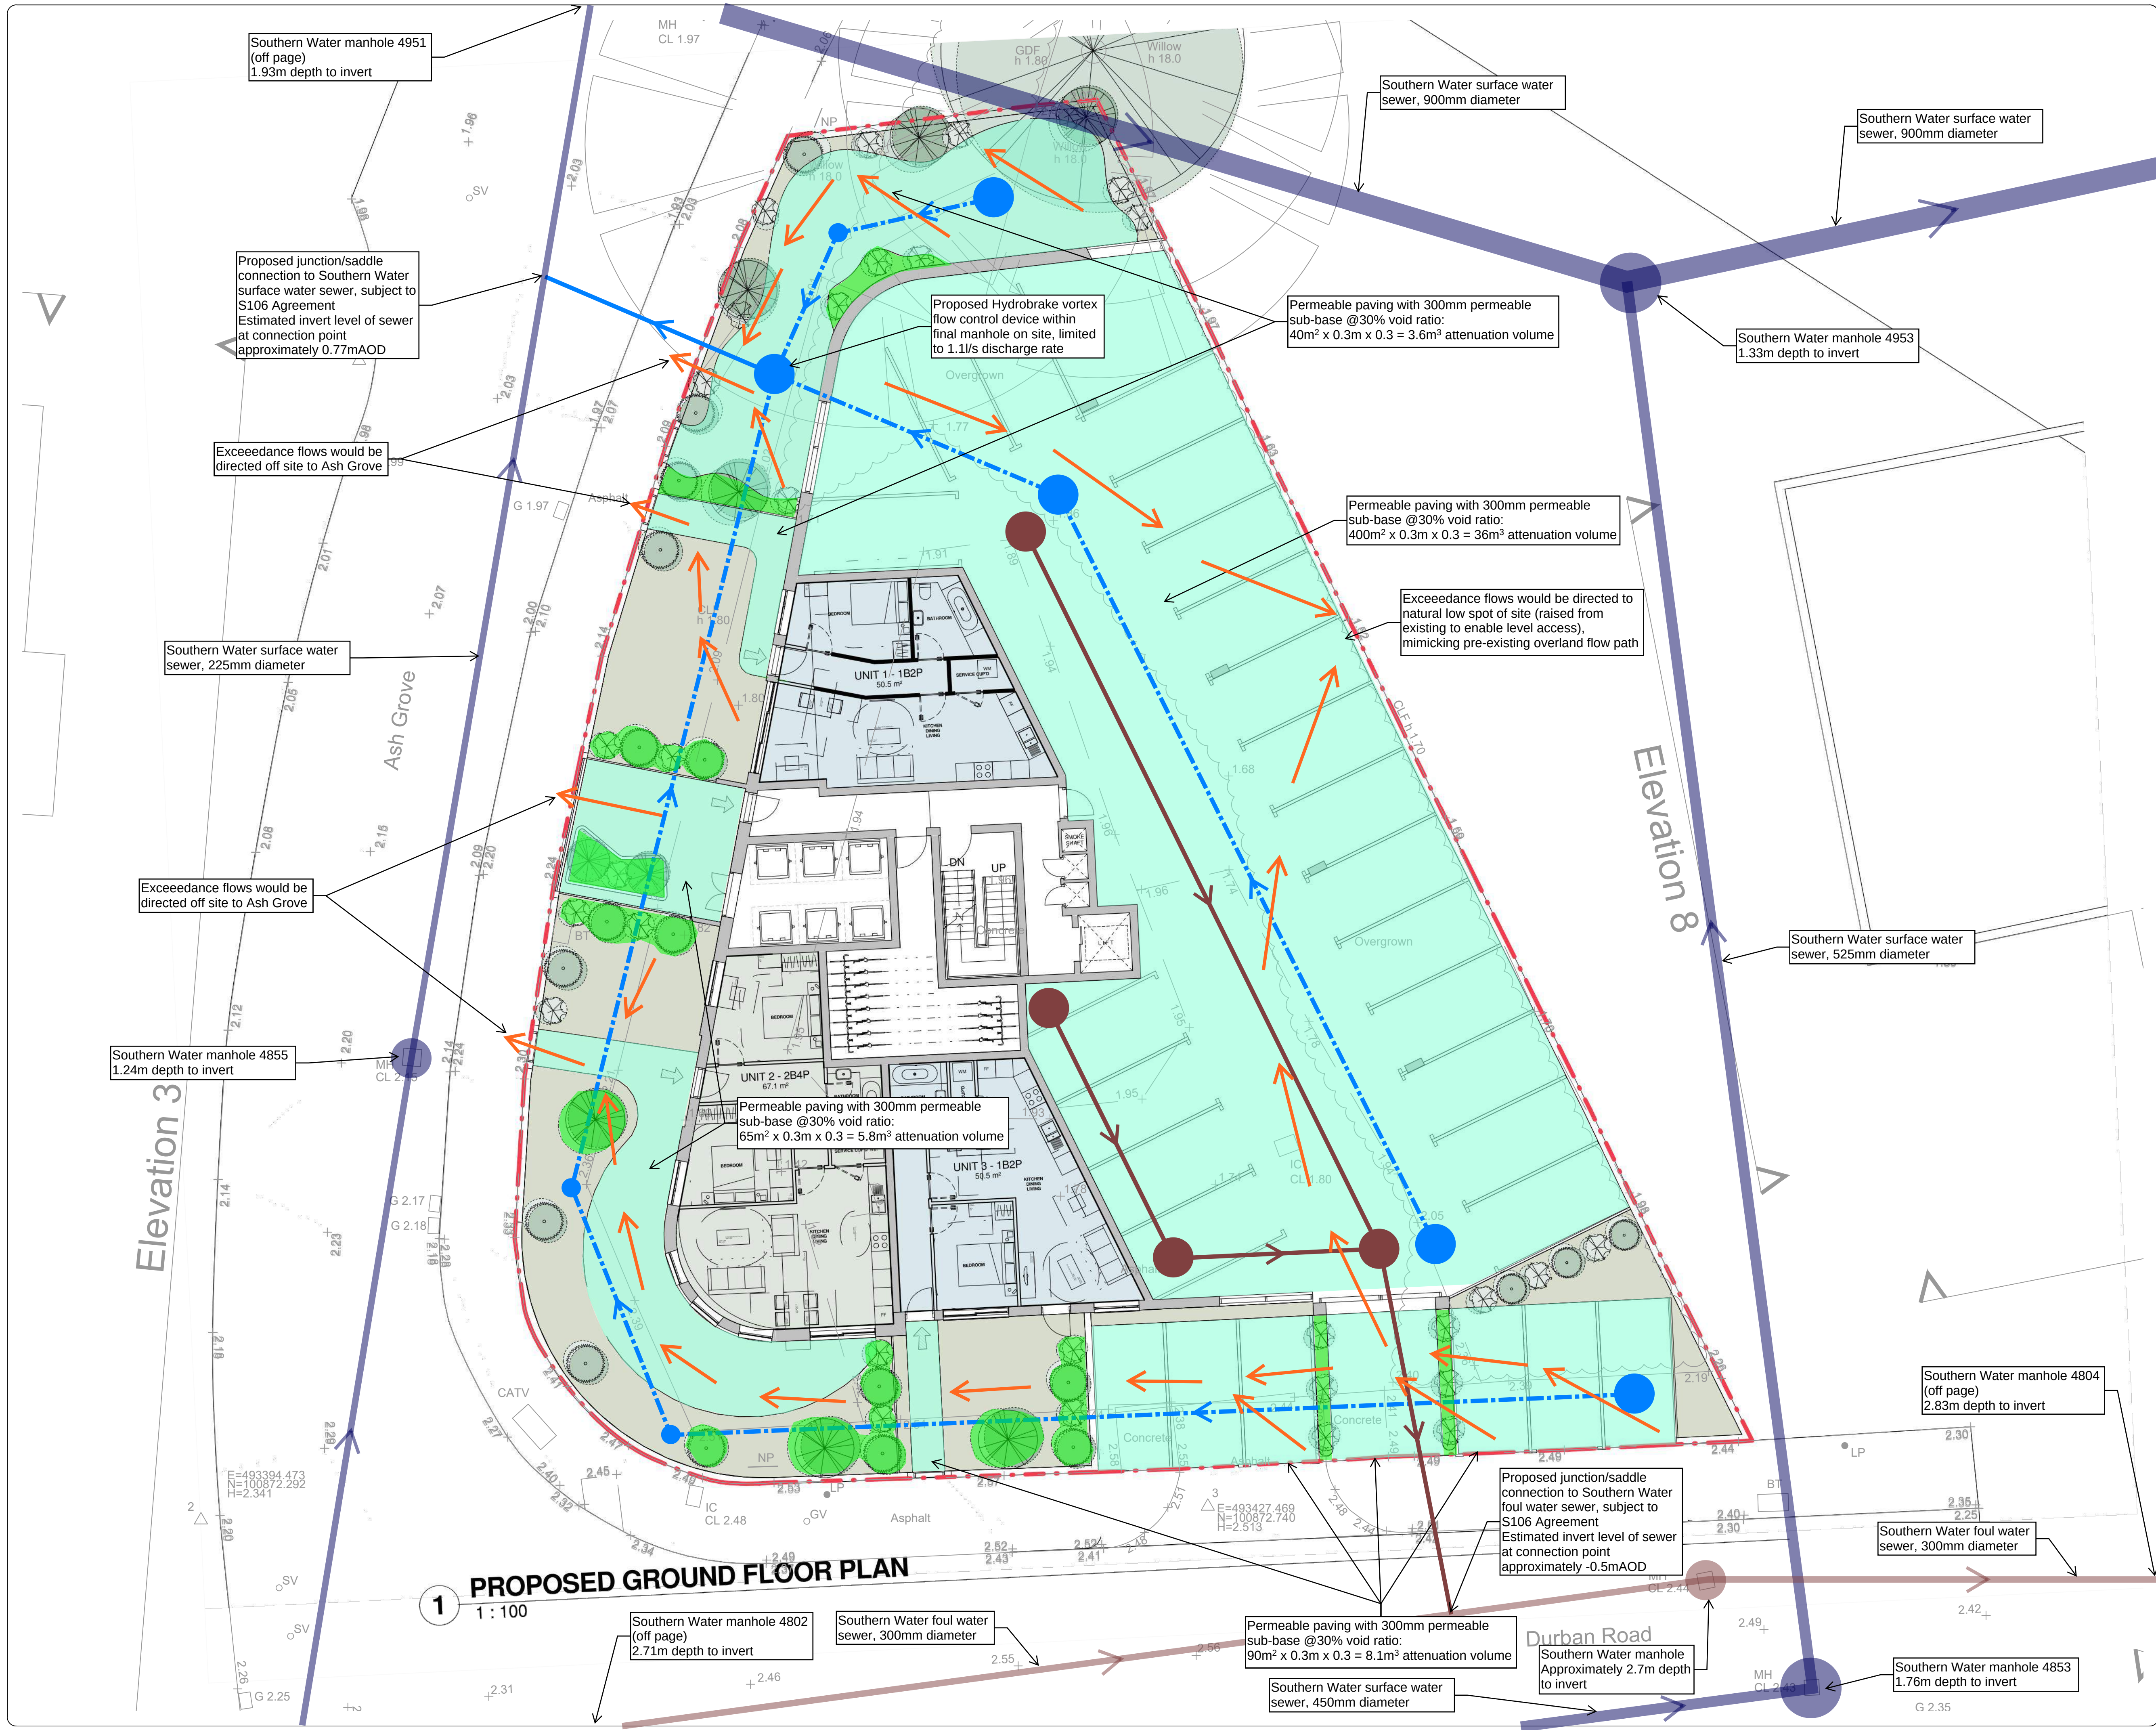

**C Encon Associates - DISCLAIMER:**

This drawing is copyright and shall not be reproduced nor used for any other purpose without the written permission of Encon Associates. This drawing must be read in conjunction with all other related drawings and documentation. It is the contractors responsibility to ensure full compliance with the relevant Regulations. Unit technical approval has been obtained from the relevant Authorities it should be understood that all drawings issued are PRELIMINARY and NOT for Construction. Should the contractor start site work prior to approval been given, it is entirely at his own risk. Do not scale from this drawing, use figured dimensions only. It is the contractors responsibility to check and verify all dimensions on site. Any discrepancies to be reported to Encon Associates immediately. All survey information is provided by the surveying company and Encon Associates cannot accept any liability for any discrepancies there in. All survey information to be verified on site by Contractor. For our Standard Terms and Conditions, please visit [www.enconassociates.co.uk/terms](http://www.enconassociates.co.uk/terms). Alternatively, a hard copy can be posted to you.

- Notes:**
- Proposed Surface Water Drainage with Perforated Pipe/Filter Drain
  - Proposed Surface Water Drainage with Solid Pipe
  - Proposed Foul Water Drainage
  - Existing Surface Water Sewer
  - Existing Foul Water Sewer
  - Proposed Permeable Paving
  - Proposed Bioretention Tree Pit
  - Proposed Exceedance Flow Route

| Rev   | Date           | Description                                       | Drawn | Checked |
|---|----------------|---------------------------------------------------|-------|---------|
| Client   |                |                                                   |       |         |
| Pilot Developments Southern Ltd<br>JDRM Architectural Design   |                |                                                   |       |         |
| Project   |                |                                                   |       |         |
| Durban Road / Ash Grove<br>Bognor Regis<br>PO22 7JT   |                |                                                   |       |         |
| Title   |                |                                                   |       |         |
| Drainage Strategy<br>Surface Water Schematic Plan   |                |                                                   |       |         |
| Drawing Status   |                |                                                   |       |         |
| Planning   |                |                                                   |       |         |
| Drawn   | MF             | Checked                                           | MF    |         |
| Date   | 29/10/21       | Scale (A1)                                        | 1:100 |         |
| encon   |                | 10 Chapel Lane<br>Arnold<br>Nottingham<br>NG5 7DR |       |         |
| T: 0115 987 55 99 E: enquiries@enconassociates.co.uk W: www.enconassociates.co.uk   |                | Sustainable Buildings Consultancy                 |       |         |
| BREEAM - Landscape Architecture - Arboriculture - Ecology - Traffic & Transportation<br>- Swept Path Analysis - Energy Assessment - SAP - EPC - SBEM - Thermal Modelling - Daylighting |                |                                                   |       |         |
| Job Number   | Drawing Number |                                                   | Rev   |         |
| A5104   | DR-D-001       |                                                   | -     |         |