


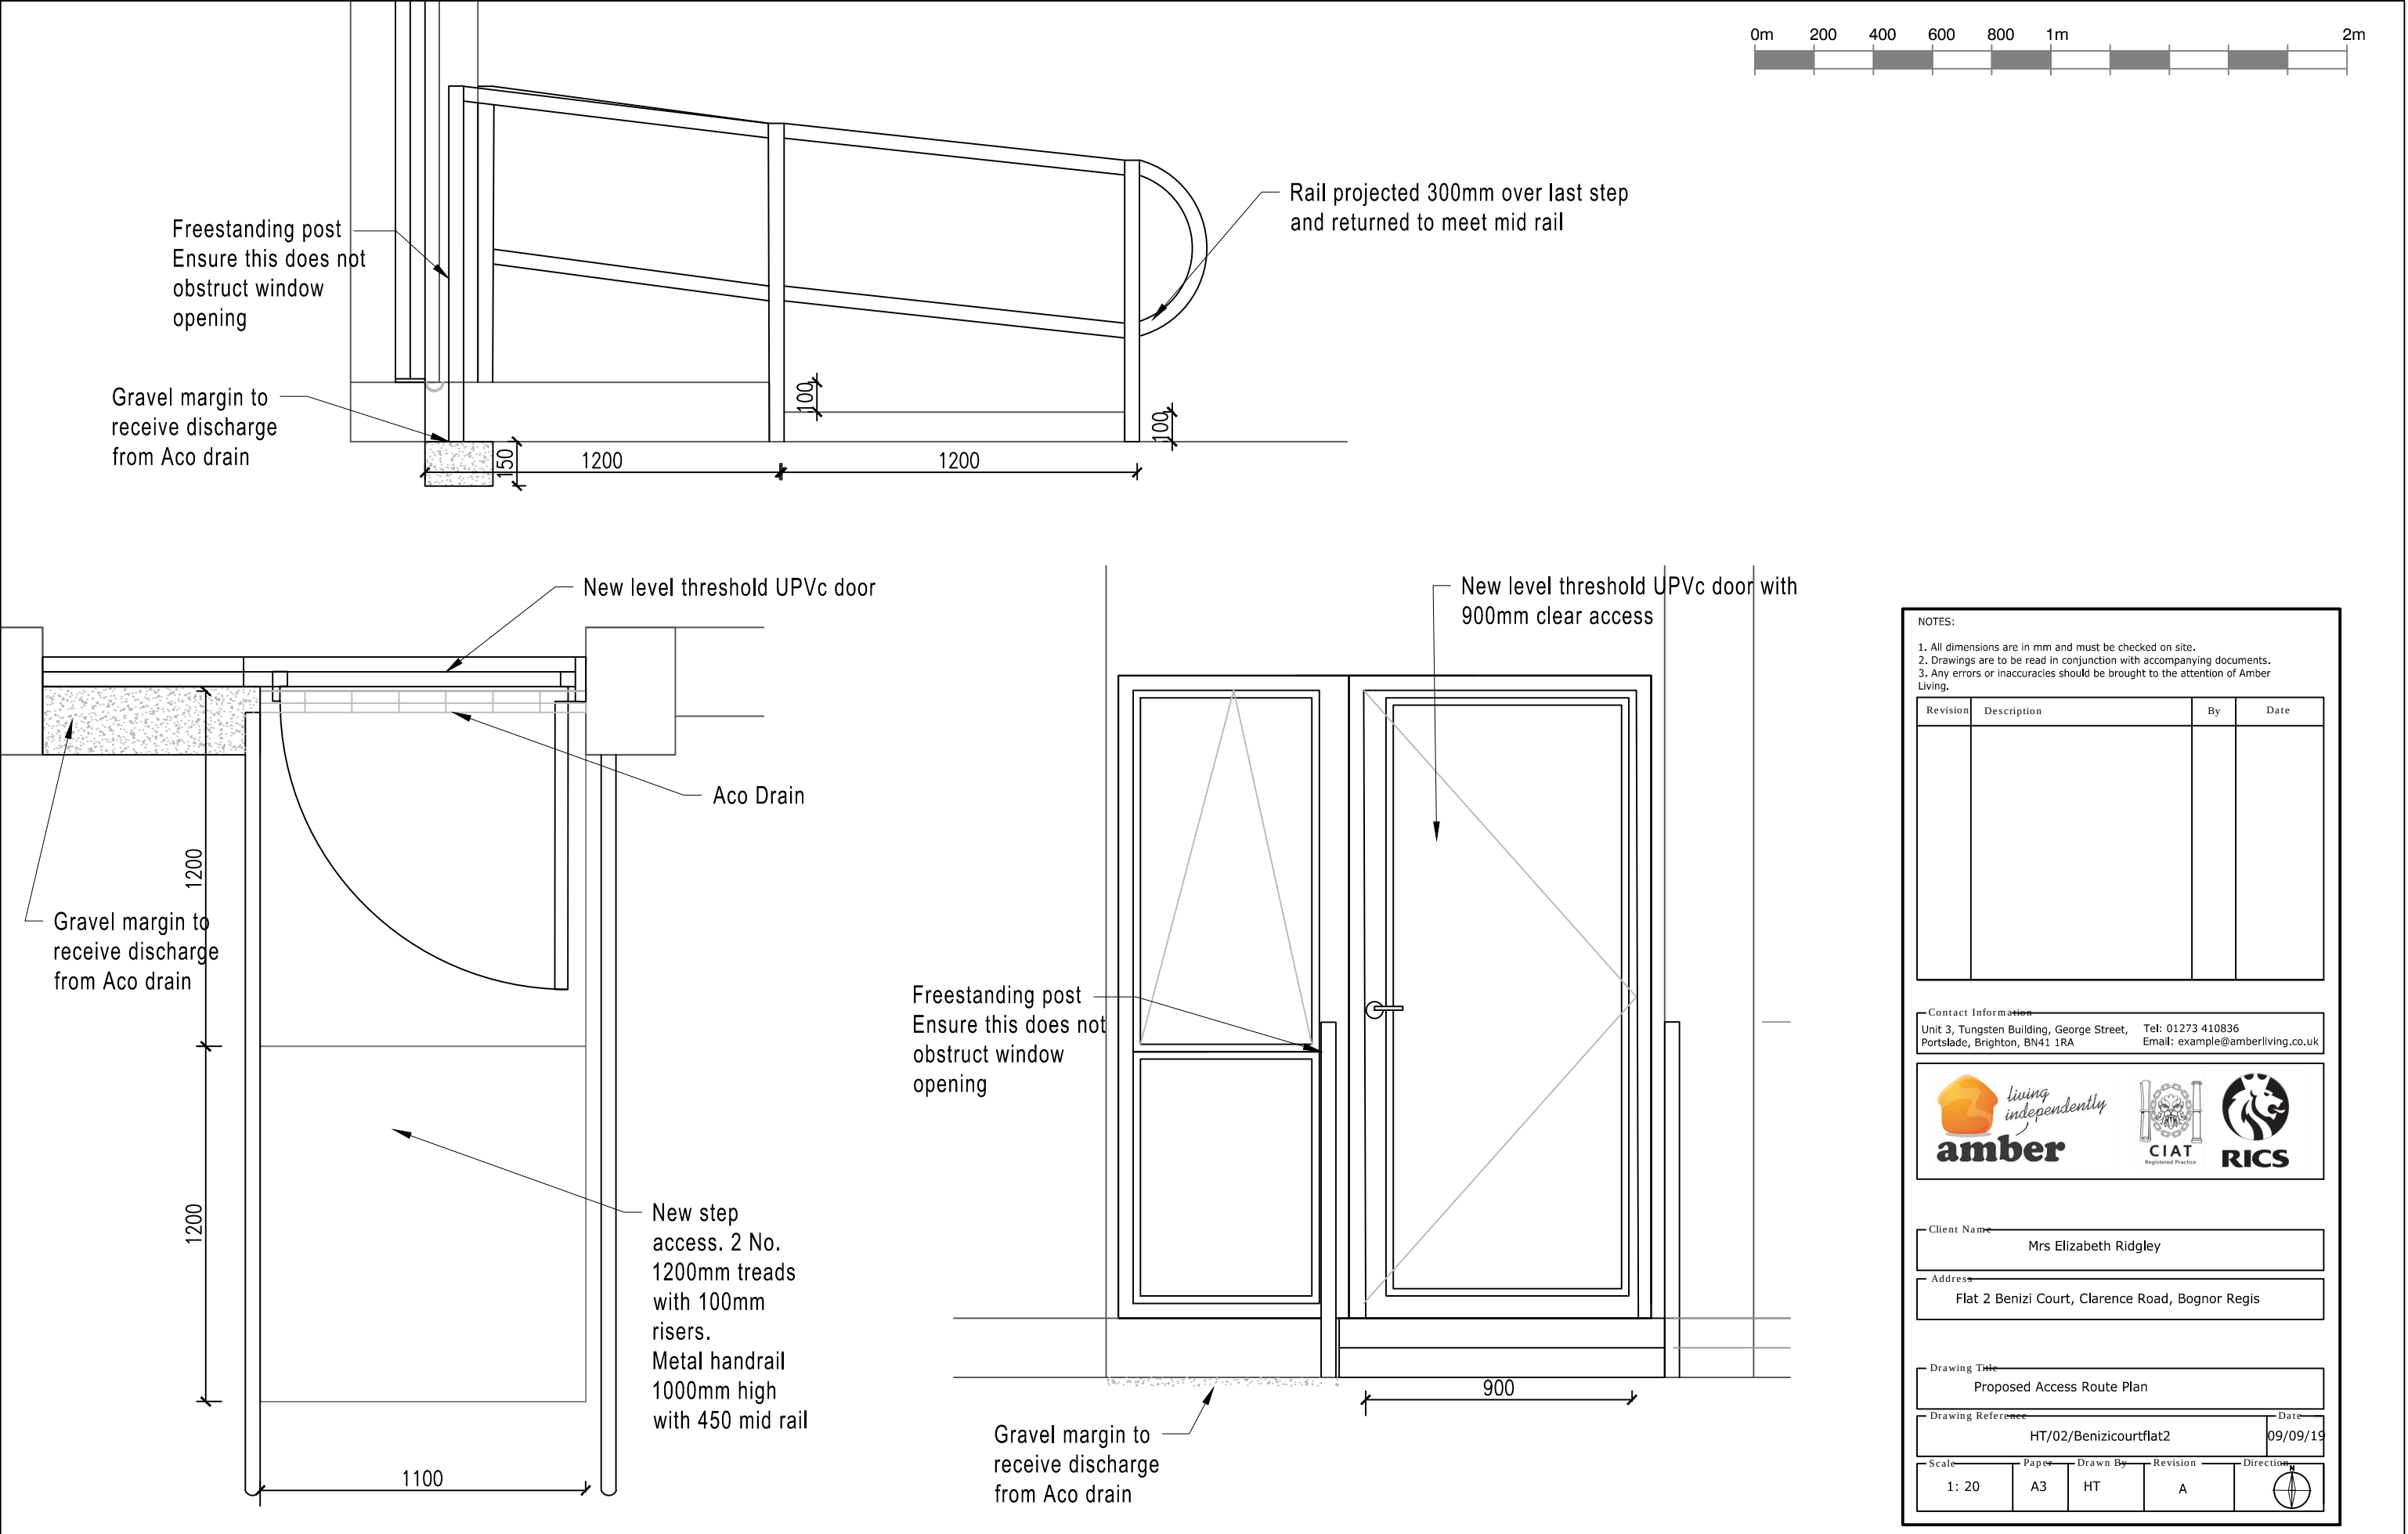


NOTES:

1. All dimensions are in mm and must be checked on site.
2. Drawings are to be read in conjunction with accompanying documents.
3. Any errors or inaccuracies should be brought to the attention of Amber Living.

Revision	Description	By	Date

Contact Information
Unit 3, Tungsten Building, George Street, Portslade, Brighton, BN41 1RA
Tel: 01273 410836
Email: example@amberliving.co.uk

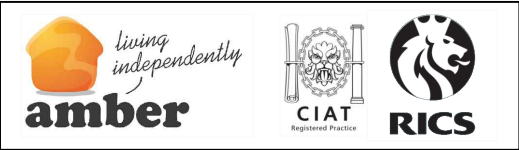

Client Name
Mrs Elizabeth Ridgley

Address
Flat 2 Benizi Court, Clarence Road, Bognor Regis

Drawing Title
Proposed Access Route Plan

Drawing Reference
HT/02/Benizicourtflat2

Date
09/09/19

Scale
1: 20

Paper
A3

Drawn By
HT

Revision
A

