


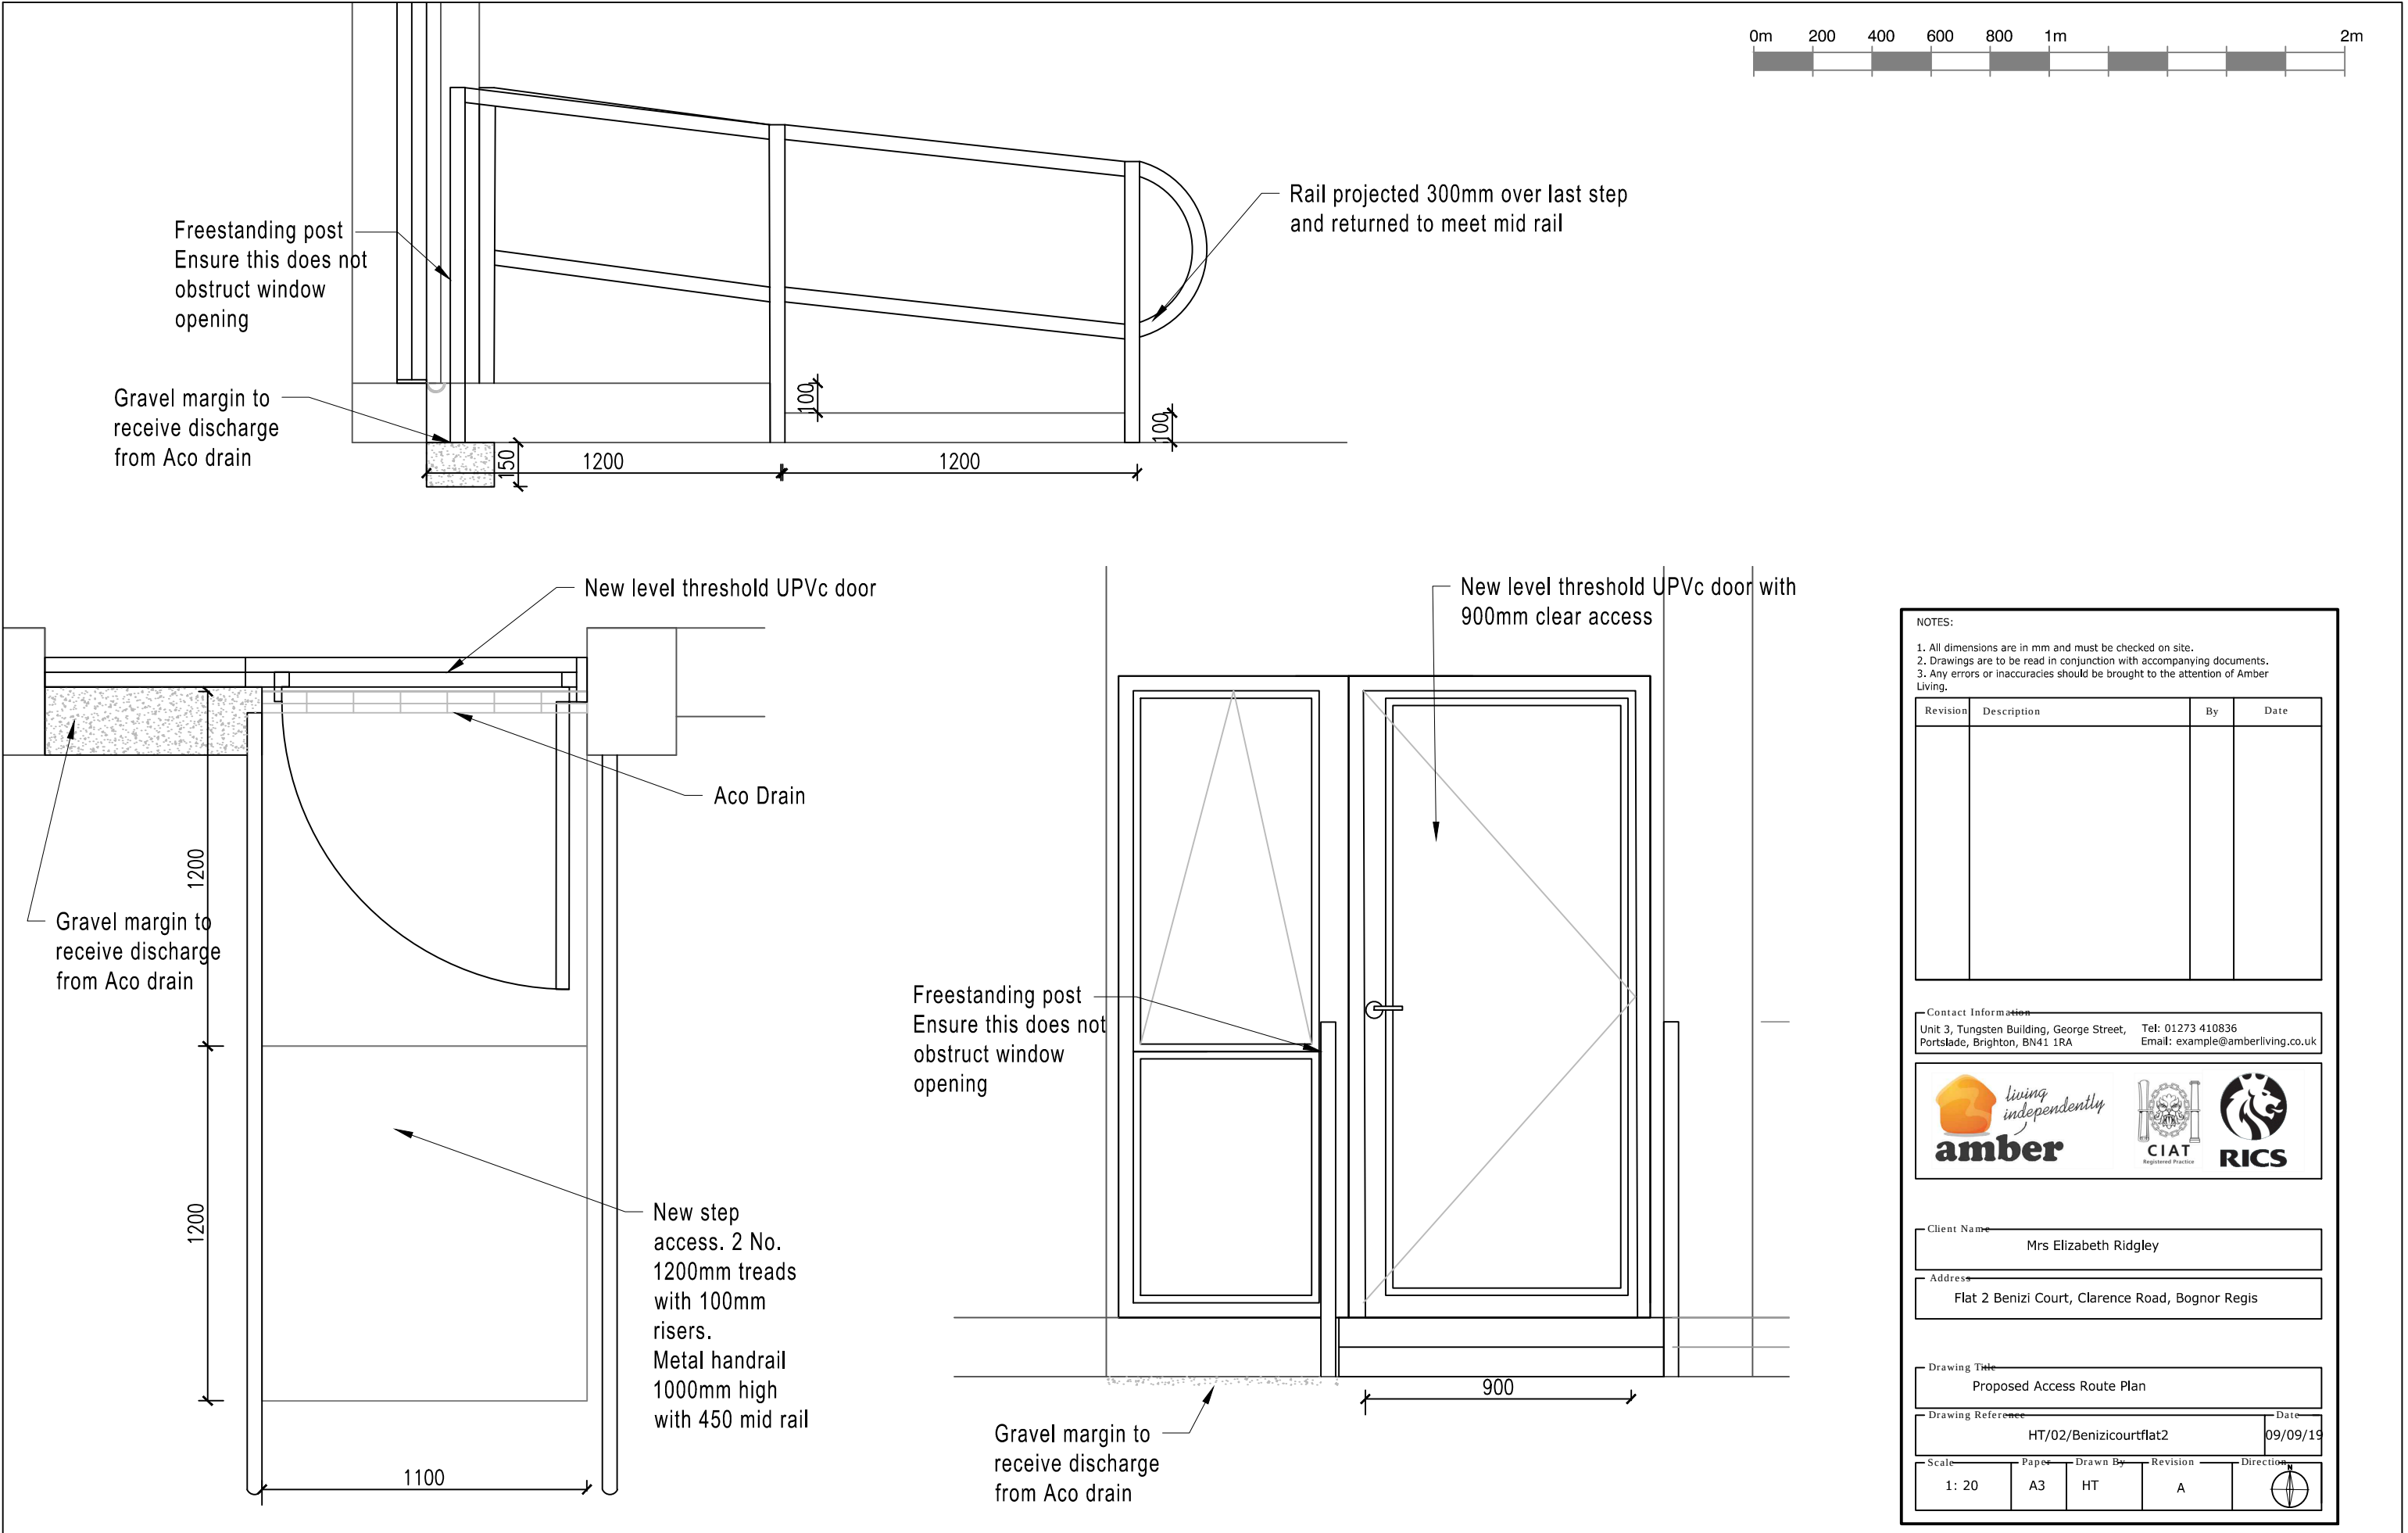

NOTES:

1. All dimensions are in mm and must be checked on site.
2. Drawings are to be read in conjunction with accompanying documents.
3. Any errors or inaccuracies should be brought to the attention of Amber Living.

Revision	Description	By	Date

Contact Information

Unit 3, Tungsten Building, George Street, Portslade, Brighton, BN41 1RA Tel: 01273 410836 Email: example@amberliving.co.uk

Client Name Mrs Elizabeth Ridgley

Address Flat 2 Benizi Court, Clarence Road, Bognor Regis

Drawing Title Proposed Access Route Plan

Drawing Reference HT/02/Benizicourtflat2 Date 09/09/19

Scale	Paper	Drawn By	Revision	Direction
1: 20	A3	HT	A	