



14/05/2017 10:00 AM JAH

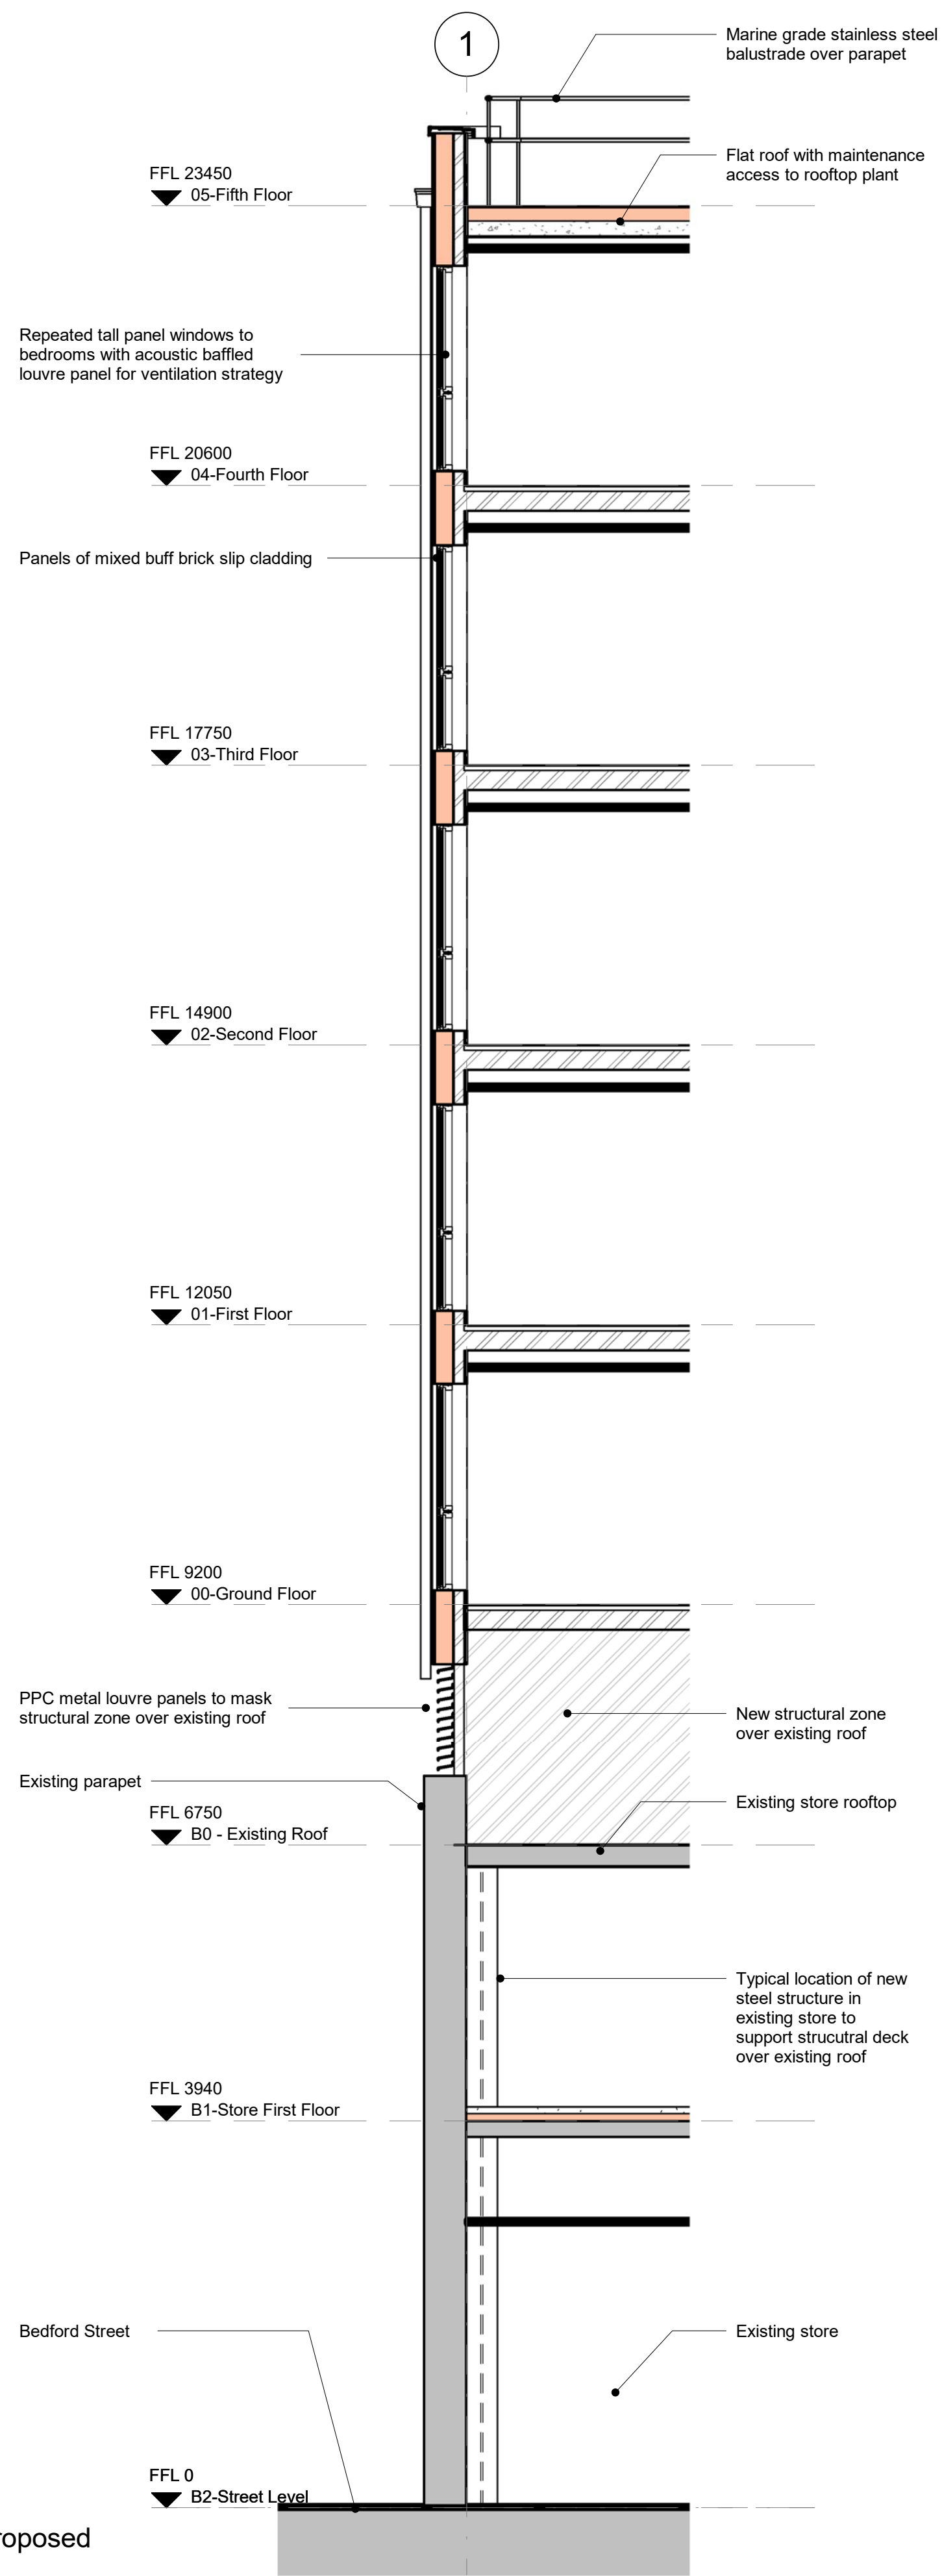

Bay Section Proposed
1:50

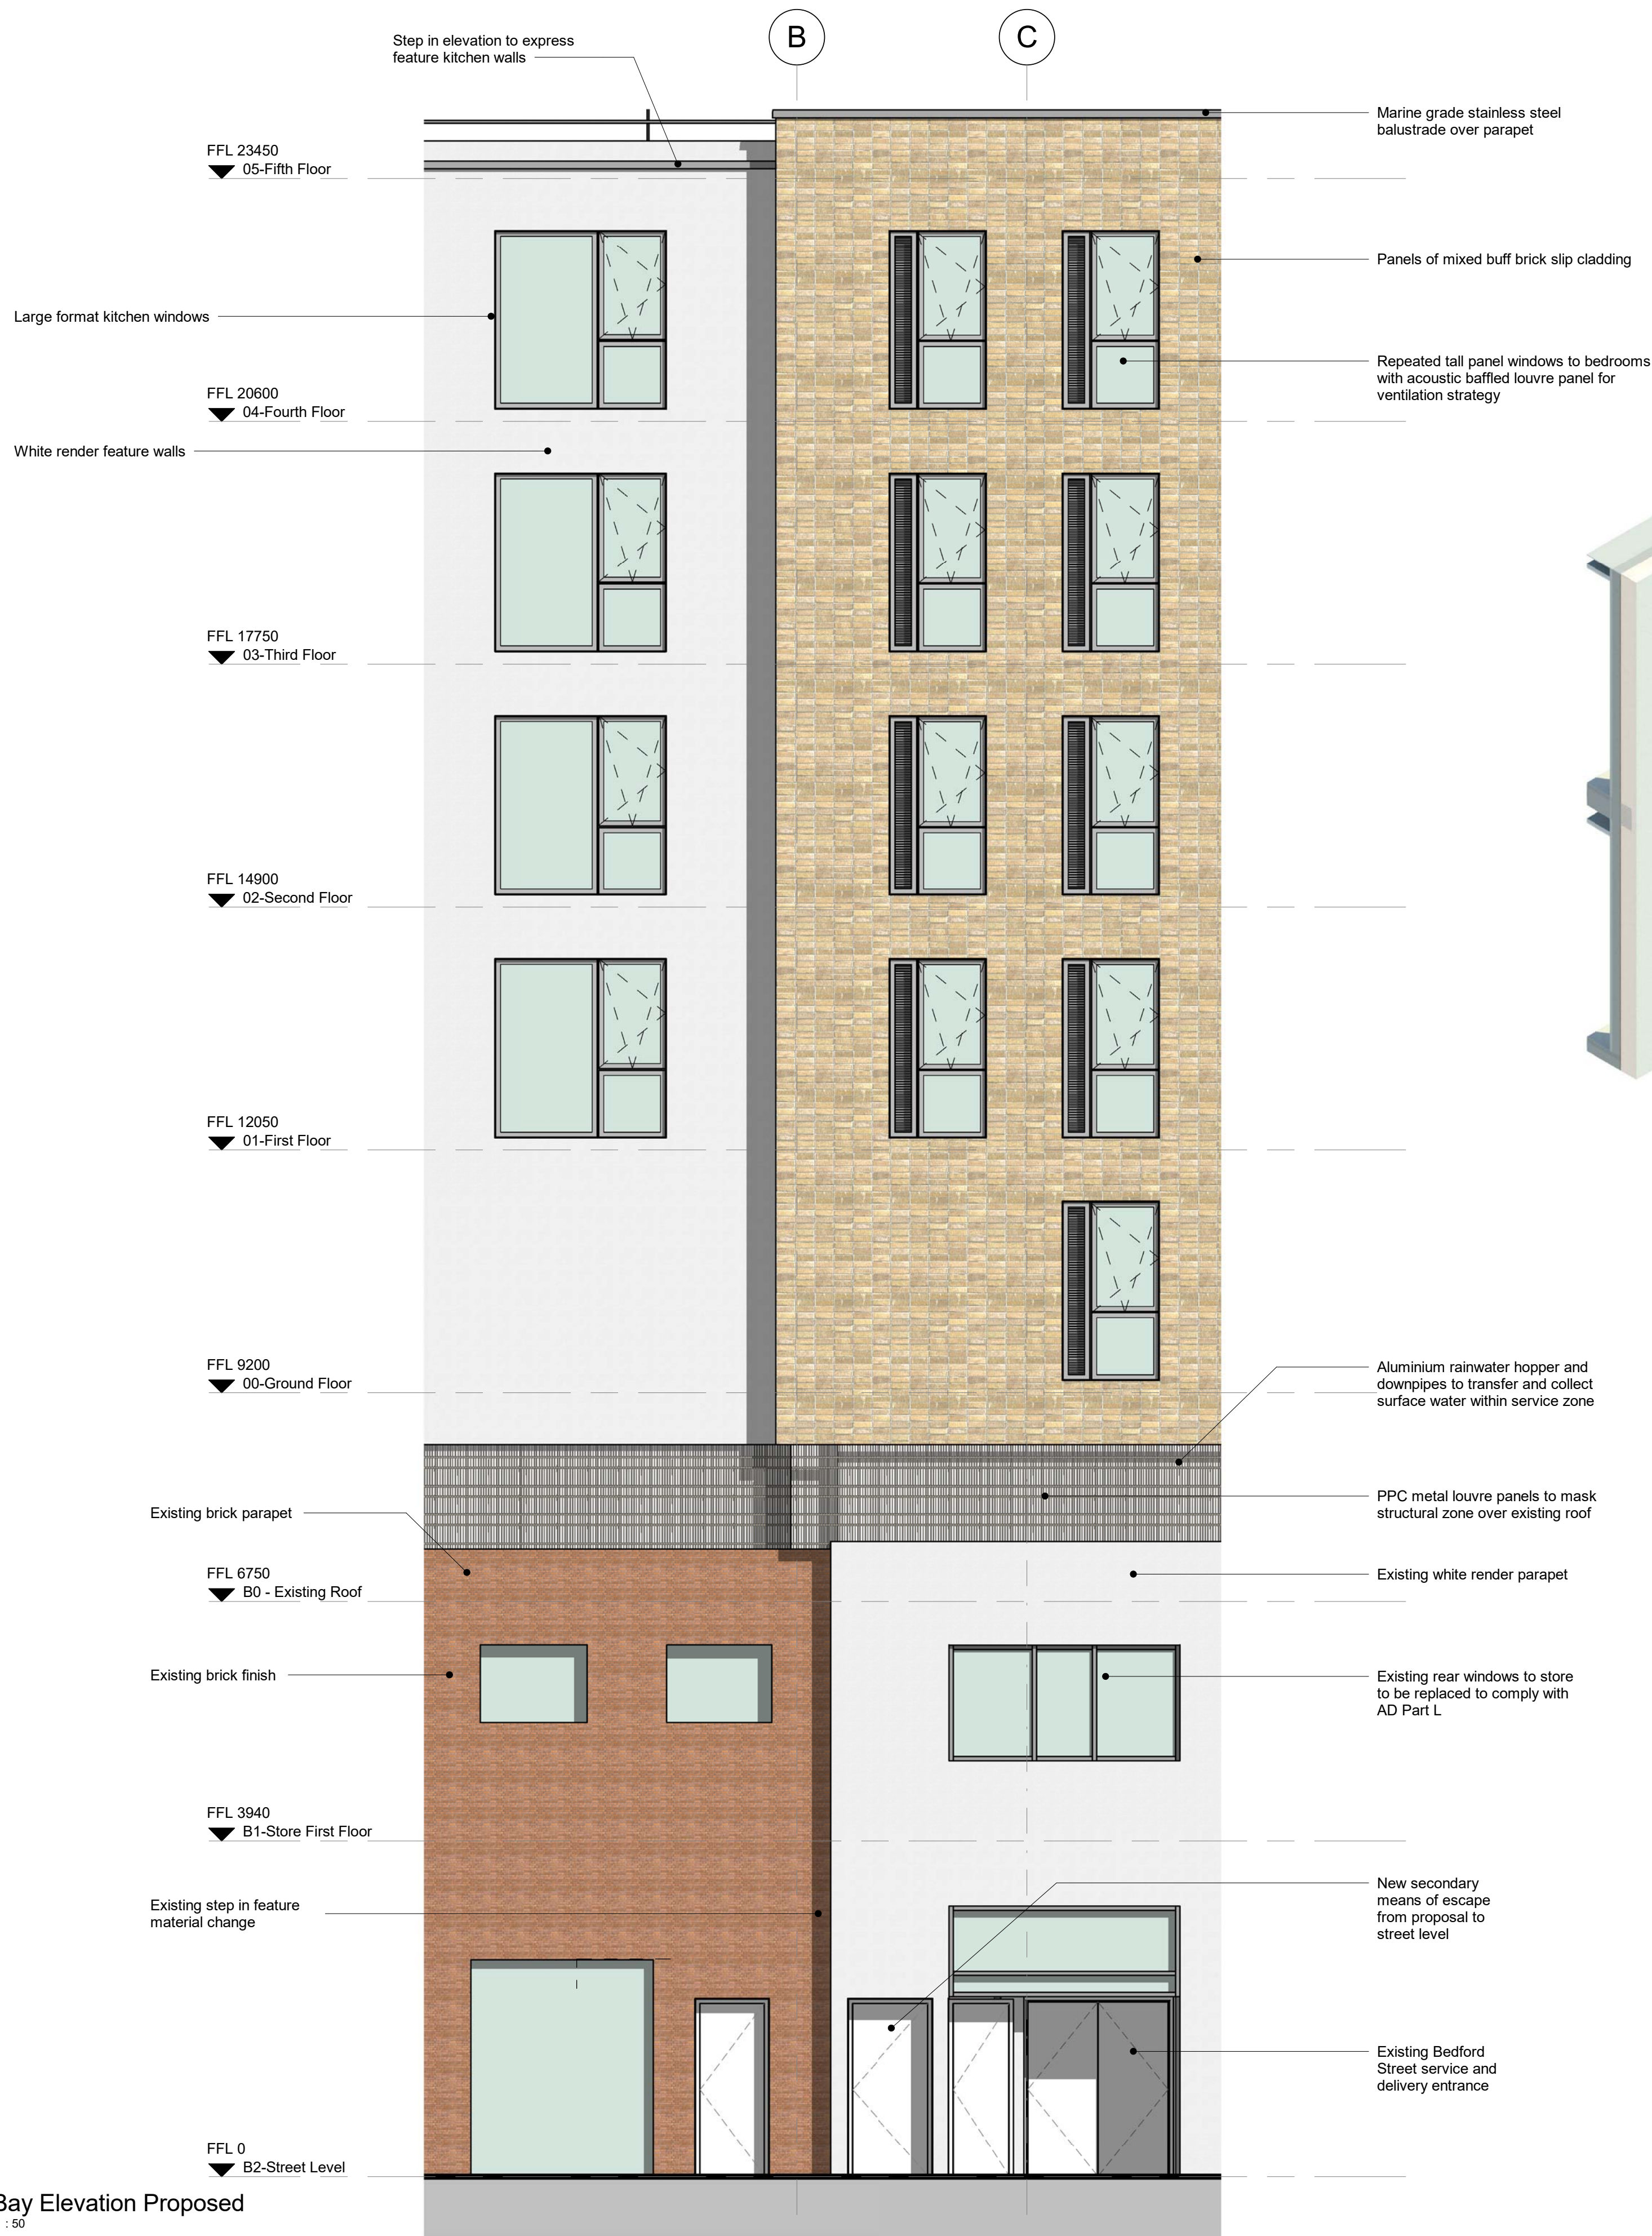

Bay Elevation Proposed
1:50



Material Key

- Proposed render finish, colour: White
- Proposed brick slip cladding stack bonded on mineral wool based non-combustable cladding system, colour: Buff mixed
- Polyester powder coated metal louvre screen, colour: Anthracite
- Polyester powder coated window units, colour: Anthracite
- Stainless steel and wire hand rail and edge protection, finish: tbc
- Polyester powder coated aluminium rainwater goods, colour: tbc

REVISIONS

Rev	Description	by	chkd	date
P1	Notes revised	JAH	DJS	12.07.2018

Project name: Vahnea Student Residences, Bognor Regis	Project No: 16102	Drawing No: P260	Revision: P1	Status: PRELIMINARY	This drawing is the copyright of Cover Storey Architects LLP
Drawing name: Bay Elevation Proposed	Scale @ A1: As indicated	Drawn By: JAH	Checked By: DJS	Date NOV 2017	All dimensions must be verified on site prior to construction
					Do not scale this drawing except for planning application purposes

Cover Storey
Architects

Cover Storey Architects LLP
18 St Georges Avenue, Havant
info@coverstoreyarchitects.co.uk
PO9 2RX
www.coverstorey.co.uk