


Appendix C: Topographical and Utility Surveys


**16-20 LONDON ROAD
BOGNOR REGIS
WEST SUSSEX
UNDERGROUND SERVICES**

***NEXT**

GIVE

**CAMPBELL REITH LLP
SOMERSET HOUSE
47-79 LONDON ROAD
RECHILL
SURREY RM11 1LU**

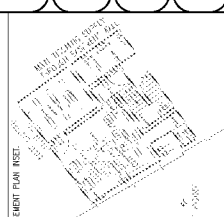

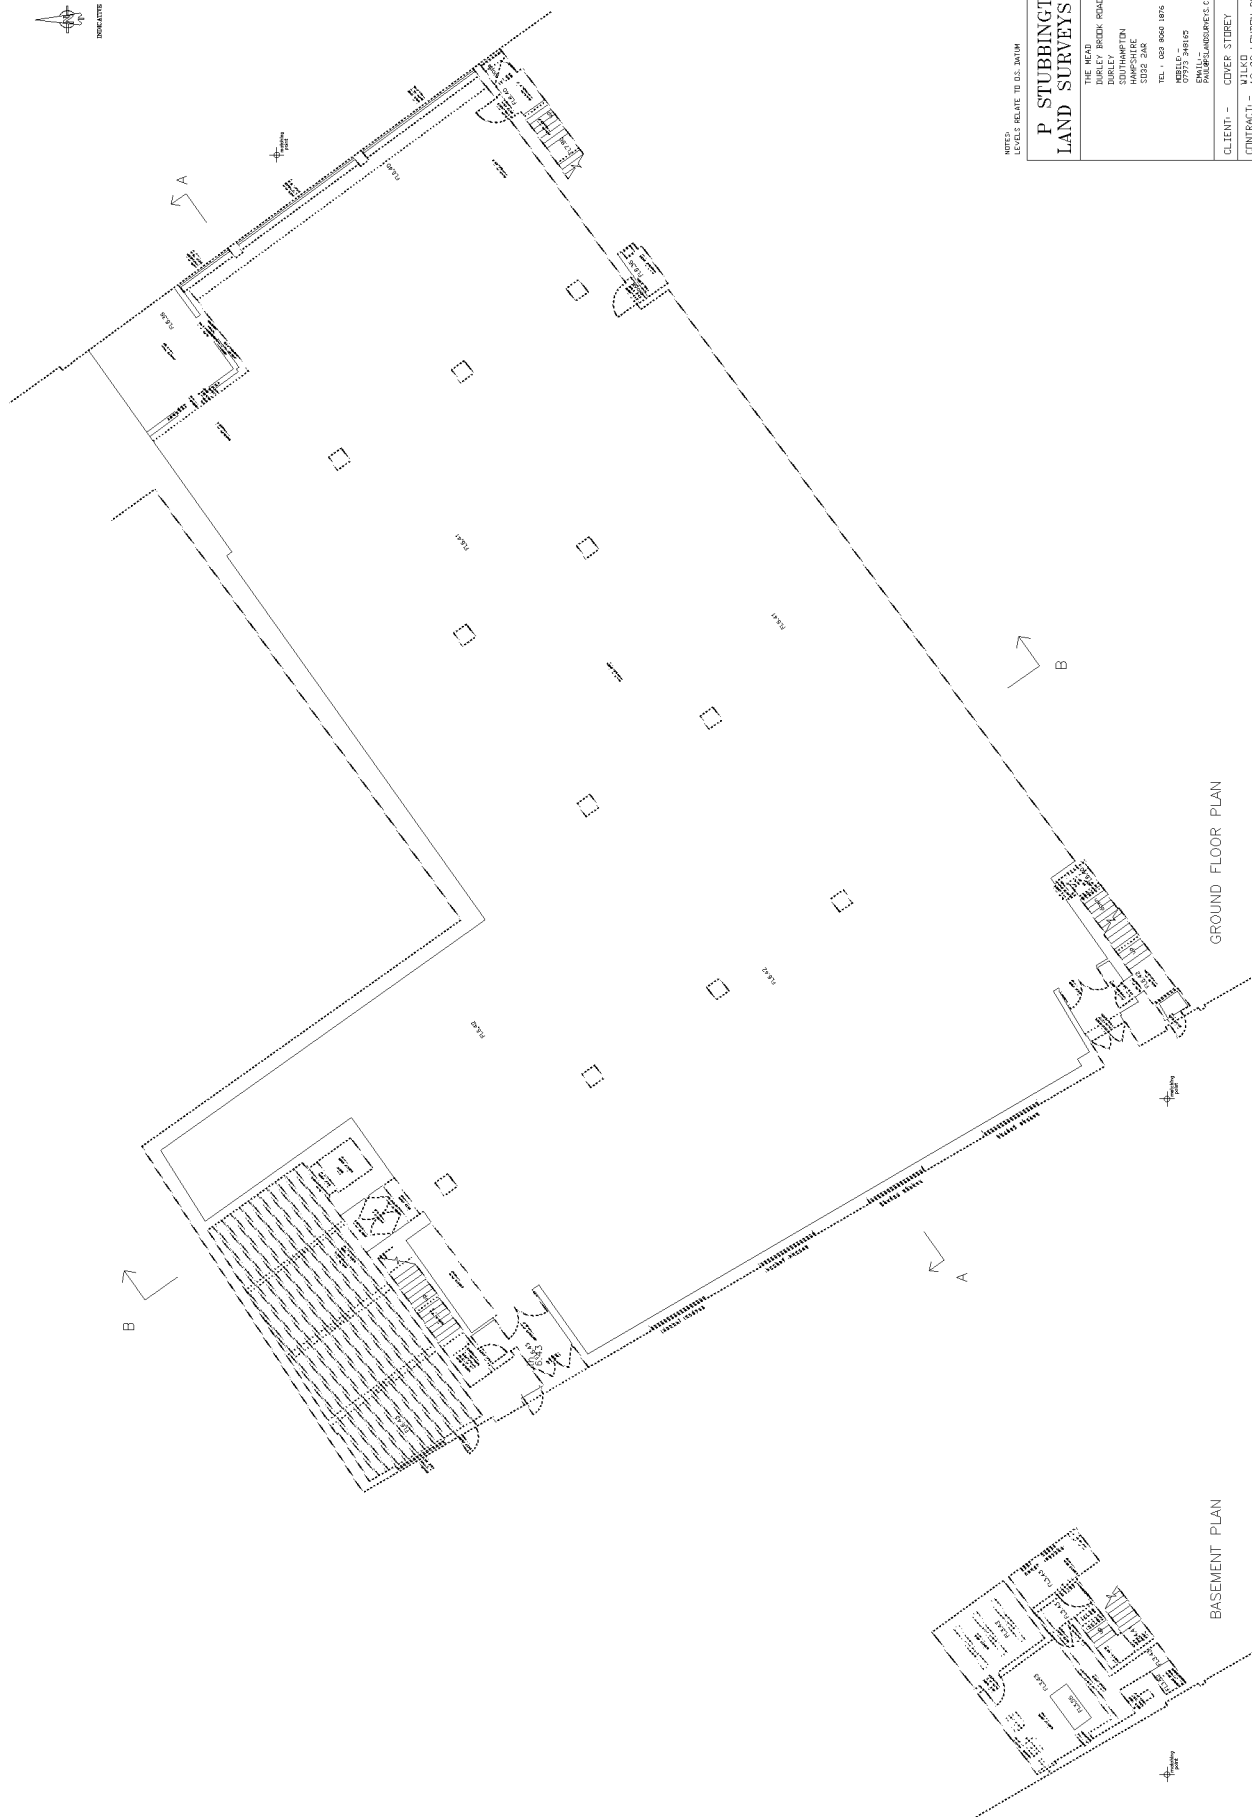

NOTES:

P STUBBINGTON
LAND SURVEYS LTD

THE HEAD
MURLEY BROOK ROAD
MURLEY
SOUTHAMPTON
HAMPSHIRE
SO32 2AR
TEL : 023 8060 1876

MOBILE -
37973 348165
EMAIL -
PAUL@PSLANDSURVEYS.COM

CLIENT:-	COVER STOREY
CONTRACT:-	WILKO 19-20 LONDON ROAD,


BOONDER REGIS	
TITLE:	FLOOR PLANS 1 OF 3


SCALE: - 1:100 @A1

DATE: - JUNE 2017

PS

BASEMENT PLAN

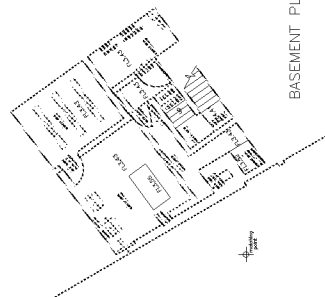

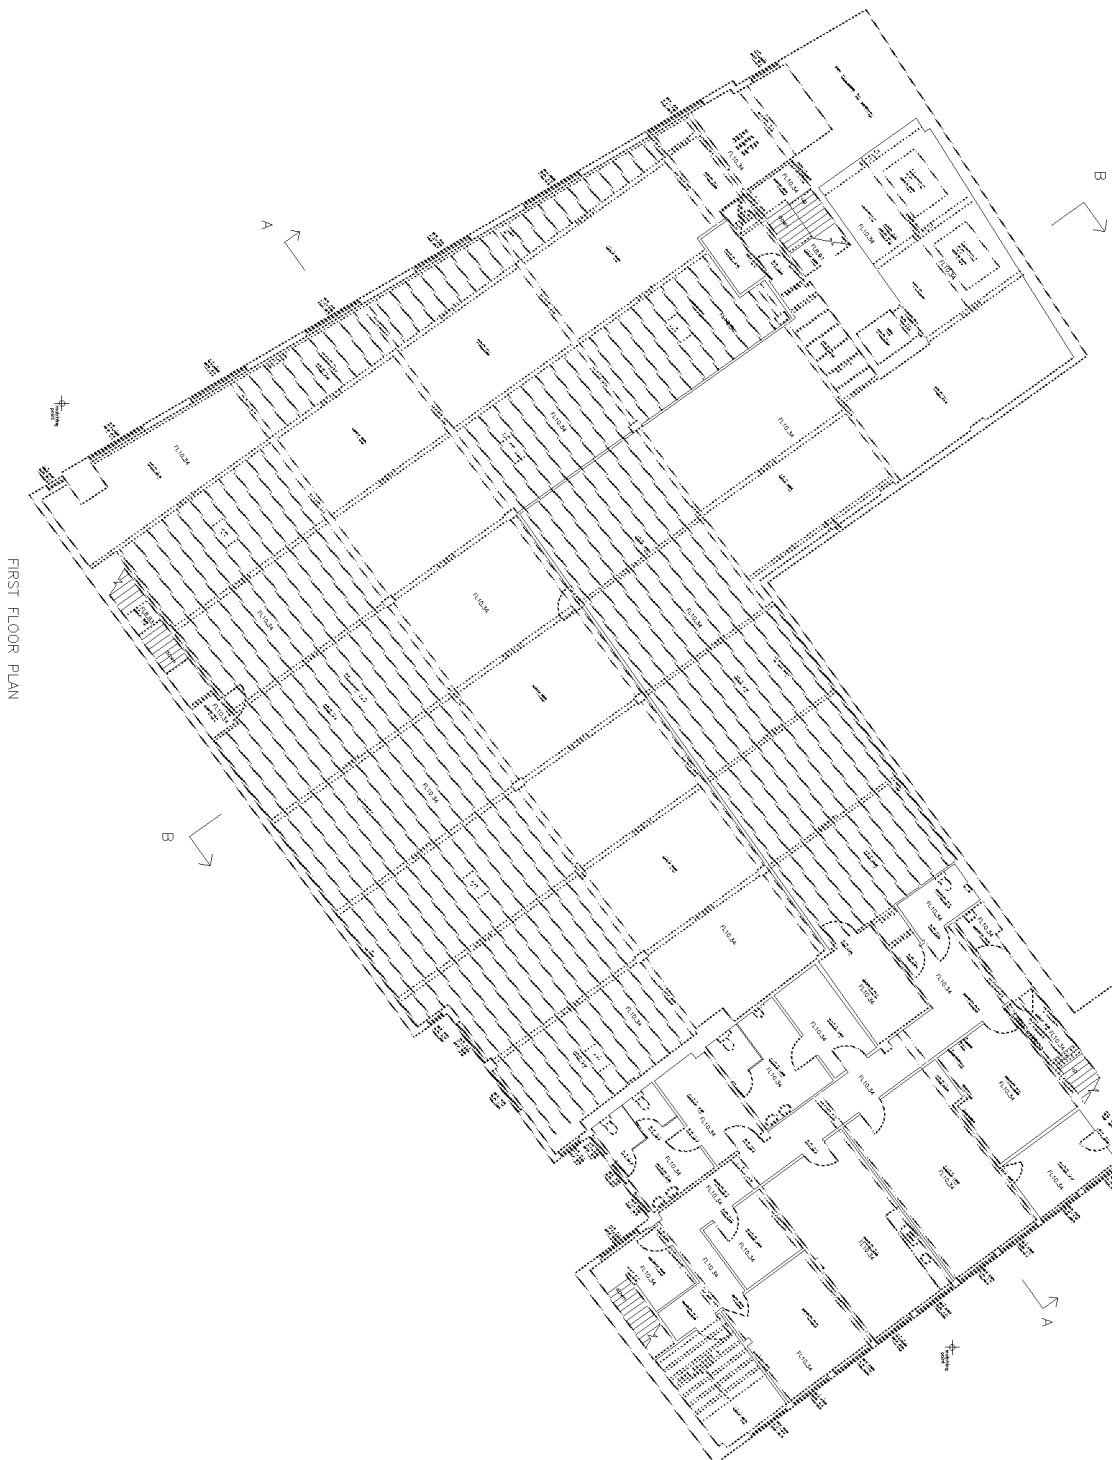

FIRST FLOOR PLAN




NOTES:

TITLE - FLOOR PLANS 2 OF 3
SCALE - 1:100 BAI
DRAWING NO. 6116/03
DATE - JUNE 2017
SURVEYOR - PS


key-	ceiling height
rl	floor level relative to external survey
h	head height from floor
h	inversion height
min	minimum height from floor
max	maximum height from floor
s	sill height from floor
u/s	height to underside

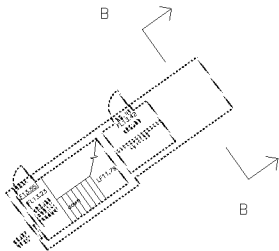

SECOND FLOOR PLAN

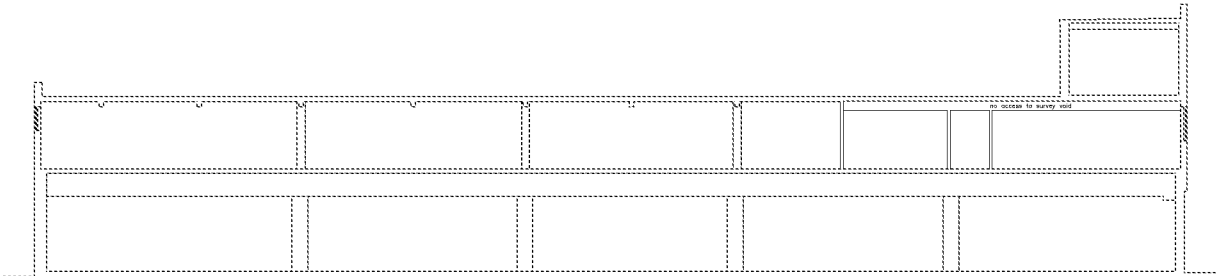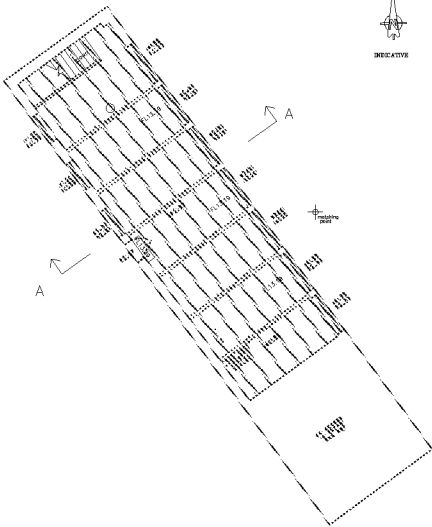

3.0m DATUM
SECTION A-A

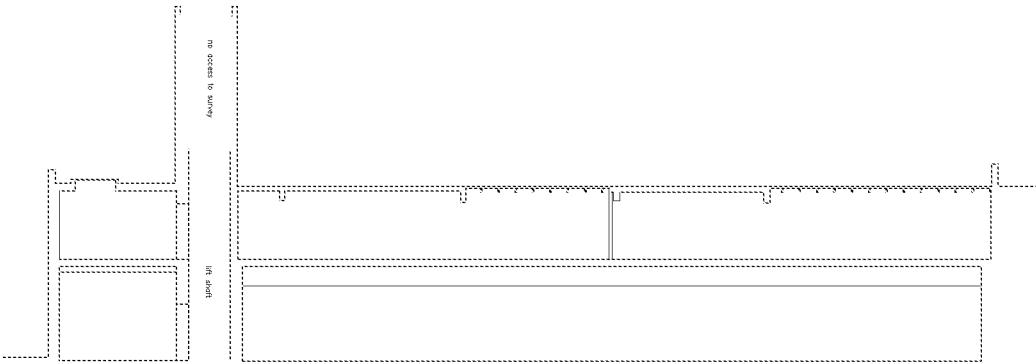


3.0m DATUM
SECTION B-B


NOTES
LEVELS RELATE TO B.S. DATUM

P STUBBINGTON
LAND SURVEYS LTD


THE MEAD
DURLEY BROOK ROAD
DURLEY
SOUTHAMPTON
HAMPSHIRE
SO32 2AF
TEL + 023 8060 1876
MOBILE -
07973 348165
EMAIL -
PAUL@PSTLANDSURVEYS.COM

CLIENT:-	COVER STOREY
CONTRACT:-	WILKO 18-20 LONDON ROAD, BOURNOR REGIS
TITLE:-	FLOOR PLANS 3 OF 3 & SECTIONS
SCALE:-	1:100 BA1
DRAWING NO.	6116/04
DATE:-	JUNE 2017
SURVEYOR:-	PS

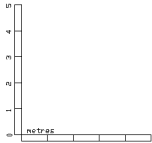


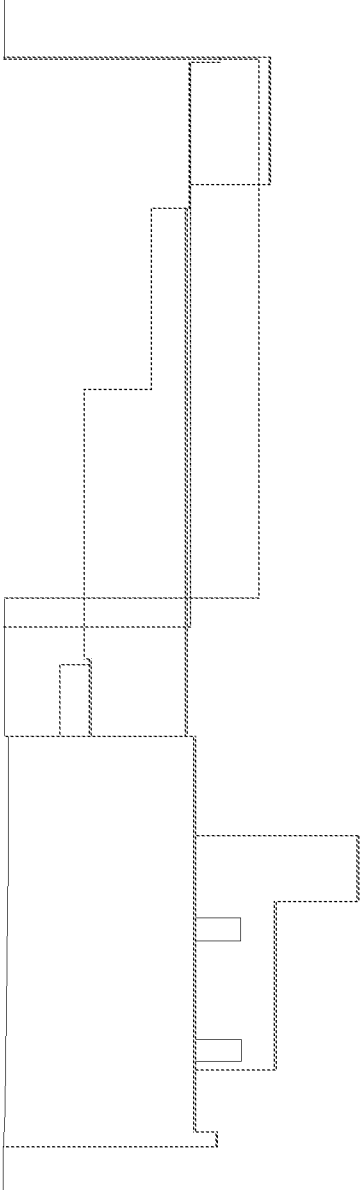

3.0m DATUM
NORTH ELEVATION

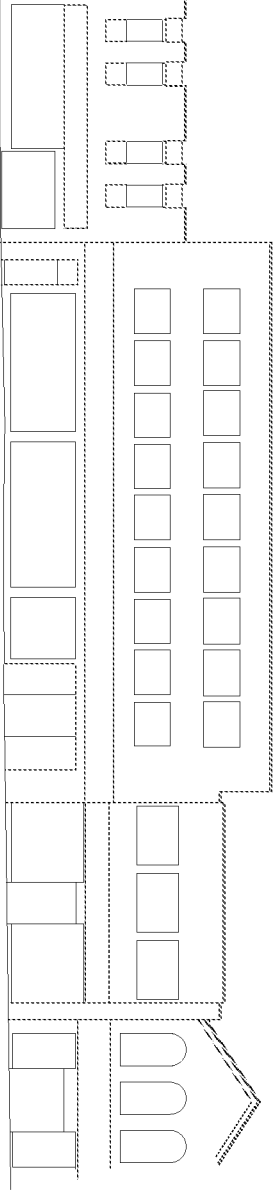


3.0m DATUM
EAST ELEVATION

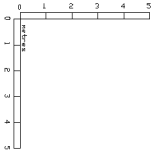


NOTES:
LEVELS RELATE TO BS DATUM

**P STUBBINGTON
LAND SURVEYS LTD**


TITLE :	ELEVATIONS 1 of 2
SCALE :	1:100 (A4)
DRAWING NO :	6116/05
DATE :	JUNE 2017
SURVEYOR :	PS

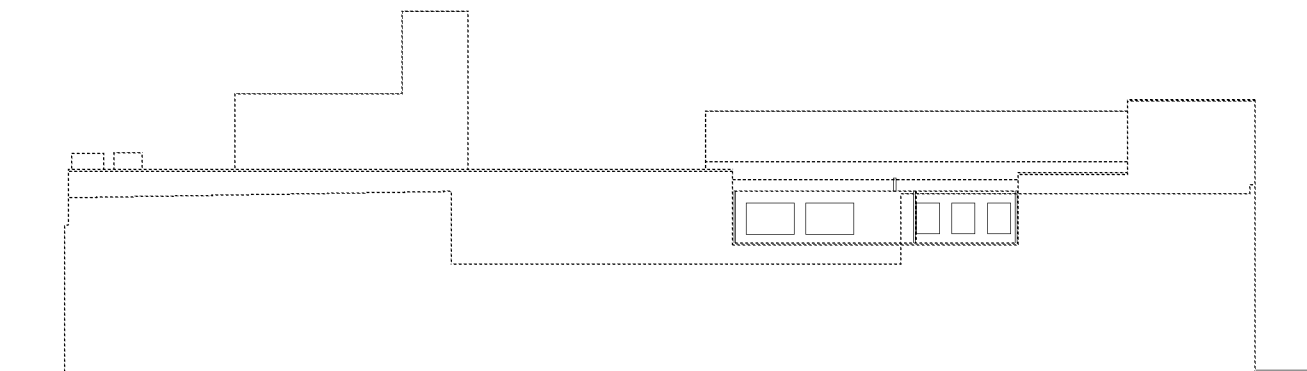


3.0m DATUM
SOUTH ELEVATION

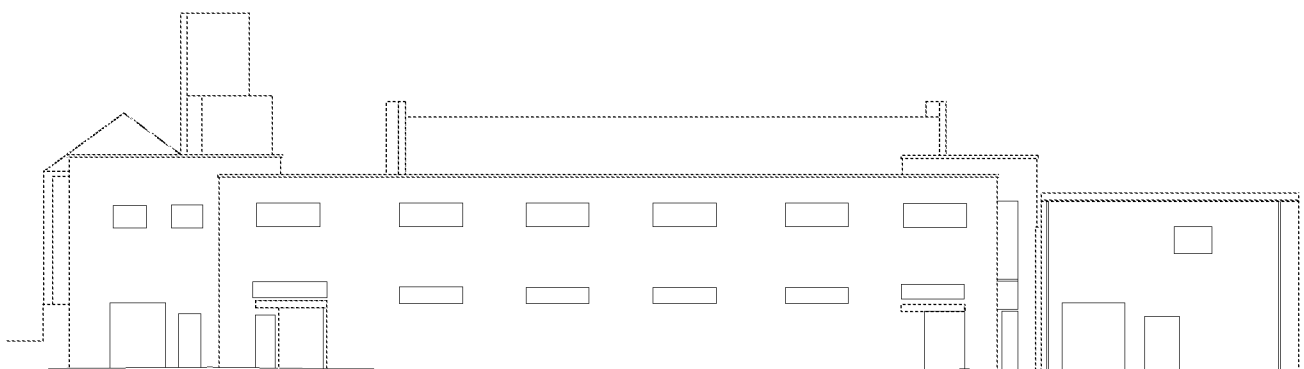

3.0m DATUM
WEST ELEVATION

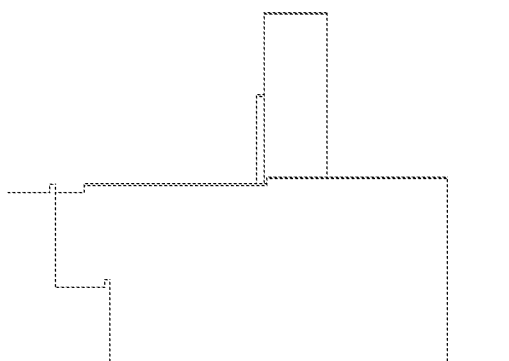

3.0m DATUM
INTERNAL EAST ELEVATION

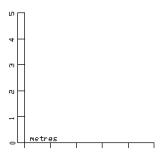

NOTES: LEVELS RELATE TO D.S. DATUM	
P STUBBINGTON LAND SURVEYS LTD	
THE MEAD DURLY BROOK ROAD DURLY SOUTHAMPTON HAMPSHIRE SO32 2AF TEL : 023 8060 1876 MOBILE - 07973 348165 EMAIL - PAUL@PSTLANDSURVEYS.COM	
CLIENT:-	COVER STOREY
CONTRACT:-	WILKO 18-20 LONDON ROAD, BOGNOR REGIS
TITLE:-	ELEVATIONS 2 OF 2
SCALE:-	1:100 @A1
DRAWING NO.	6116/06
DATE:-	JUNE 2017
SURVEYOR:-	PS

Appendix D: Surface Water Flow Calculations

CampbellReith		Page 1								
Raven House 29 Linkfield Lane Surrey RH1 1SS										
Date 08/02/2018 12:42 File BROWNFIELD RUN-OFF RATE...	Designed by SamT Checked by									
XP Solutions	Network 2017.1.1									
<u>Time Area Diagram for Storm</u> <table><tr><th>Time (mins)</th><th>Area (ha)</th><th>Time (mins)</th><th>Area (ha)</th></tr><tr><td>0-4</td><td>0.080</td><td>4-8</td><td>0.042</td></tr></table> Total Area Contributing (ha) = 0.122 Total Pipe Volume (m³) = 1.824			Time (mins)	Area (ha)	Time (mins)	Area (ha)	0-4	0.080	4-8	0.042
Time (mins)	Area (ha)	Time (mins)	Area (ha)							
0-4	0.080	4-8	0.042							
©1982-2017 XP Solutions										

CampbellReith		Page 2
Raven House 29 Linkfield Lane Surrey RH1 1SS		
Date 08/02/2018 12:42 File BROWNFIELD RUN-OFF RATE...		
Designed by SamT Checked by		
XP Solutions		Network 2017.1.1

Existing Network Details for Storm

PN	Length (m)	Fall (m)	Slope (1:X)	I.Area (ha)	T.E. (mins)	Base Flow (l/s)	k (mm)	HYD SECT	DIA (mm)	Section Type
S1.000	44.737	0.298	150.1	0.122	5.00	0.0	0.600	o	225	Pipe/Conduit
S1.001	1.126	0.008	140.8	0.000	0.00	0.0	0.600	o	225	Pipe/Conduit

Network Results Table

PN	US/IL (m)	Σ I.Area (ha)	Σ Base Flow (l/s)	Vel (m/s)	Cap (l/s)
S1.000	4.718	0.122	0.0	1.06	42.3
S1.001	4.420	0.122	0.0	1.10	43.7

©1982-2017 XP Solutions

CampbellReith				Page 3																																					
Raven House 29 Linkfield Lane Surrey RH1 1SS	
Date 08/02/2018 12:42 File BROWNFIELD RUN-OFF RATE...	
XP Solutions				Designed by SamT Checked by Network 2017.1.1																																					
<u>Area Summary for Storm</u> <table><tr><th>Pipe Number</th><th>PIMP Type</th><th>PIMP Name</th><th>PIMP (%)</th><th>Gross Area (ha)</th><th>Imp. Area (ha)</th><th>Pipe Total (ha)</th></tr><tr><td>1.000</td><td>User</td><td>-</td><td>100</td><td>0.122</td><td>0.122</td><td>0.122</td></tr><tr><td>1.001</td><td>-</td><td>-</td><td>100</td><td>0.000</td><td>0.000</td><td>0.000</td></tr><tr><td colspan="4"></td><td>Total</td><td>Total</td><td>Total</td></tr><tr><td colspan="4"></td><td>0.122</td><td>0.122</td><td>0.122</td></tr></table>							Pipe Number	PIMP Type	PIMP Name	PIMP (%)	Gross Area (ha)	Imp. Area (ha)	Pipe Total (ha)	1.000	User	-	100	0.122	0.122	0.122	1.001	-	-	100	0.000	0.000	0.000					Total	Total	Total					0.122	0.122	0.122
Pipe Number	PIMP Type	PIMP Name	PIMP (%)	Gross Area (ha)	Imp. Area (ha)	Pipe Total (ha)																																			
1.000	User	-	100	0.122	0.122	0.122																																			
1.001	-	-	100	0.000	0.000	0.000																																			
				Total	Total	Total																																			
				0.122	0.122	0.122																																			
©1982-2017 XP Solutions	