



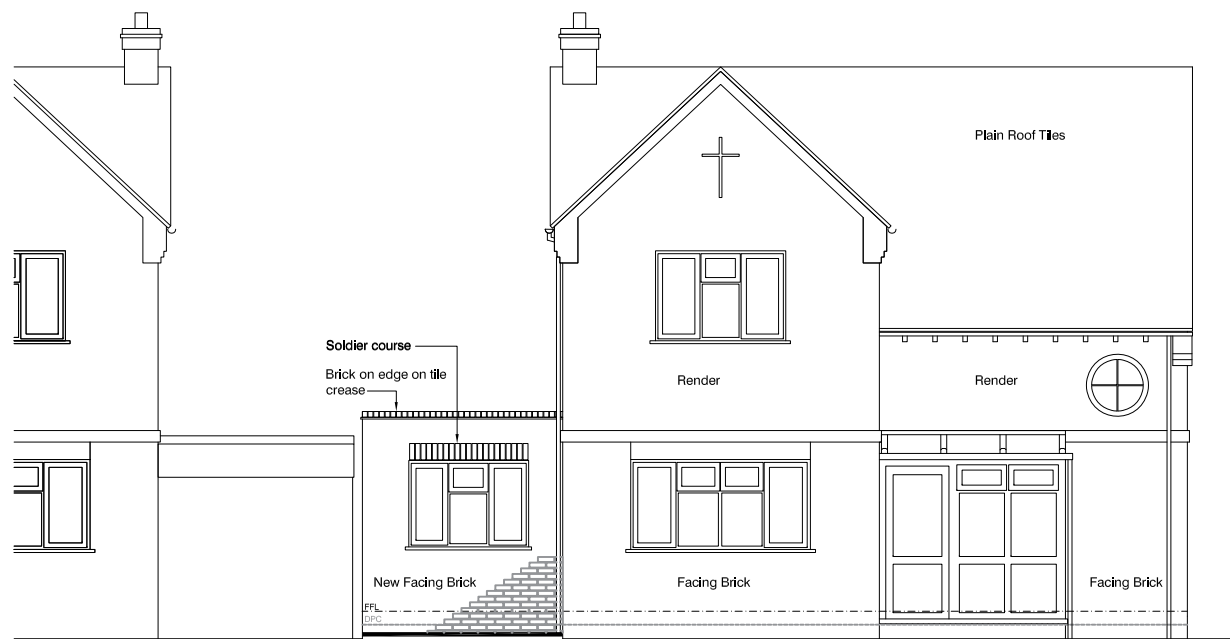


North West Elevation

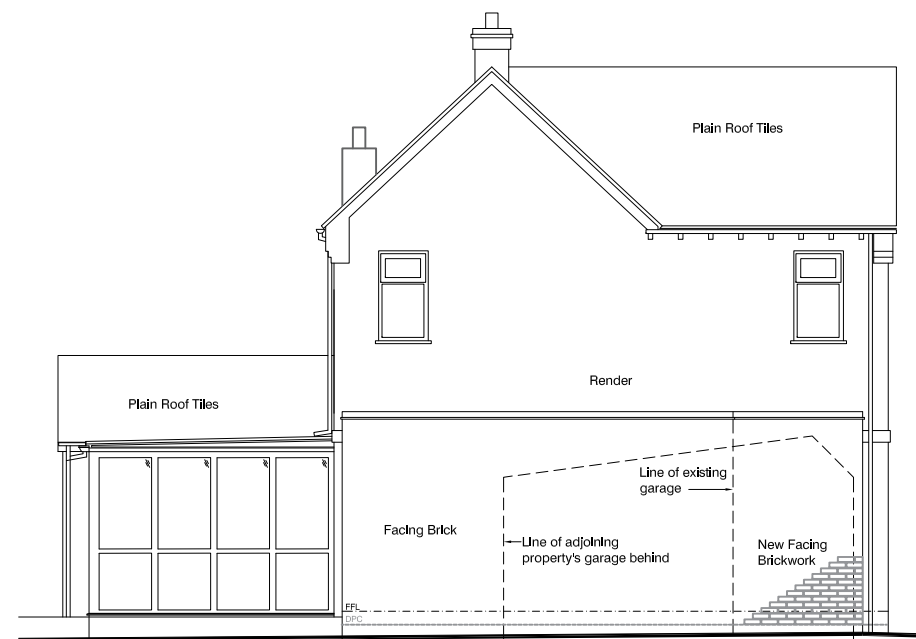


North East Elevation



South East Elevation

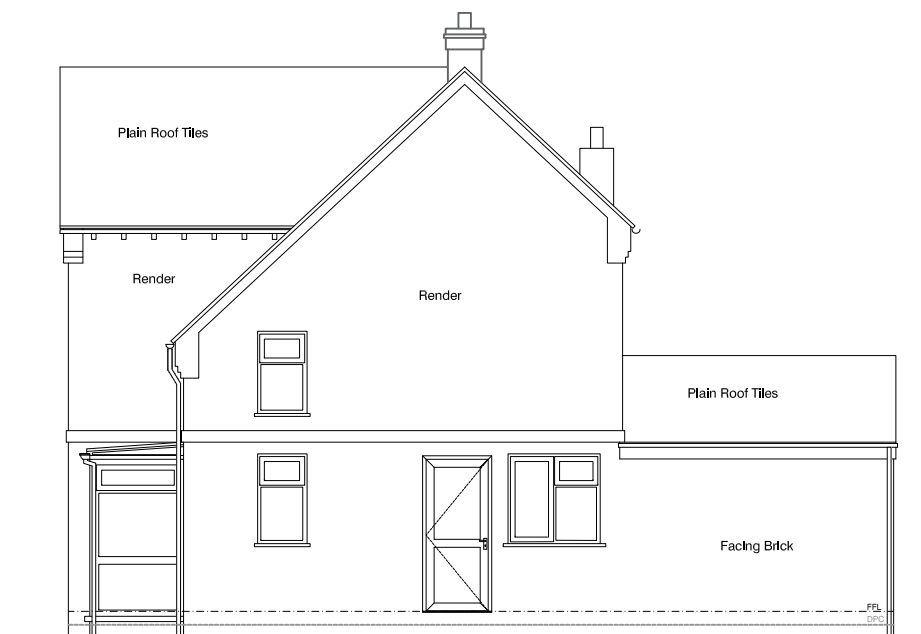


South West Elevation

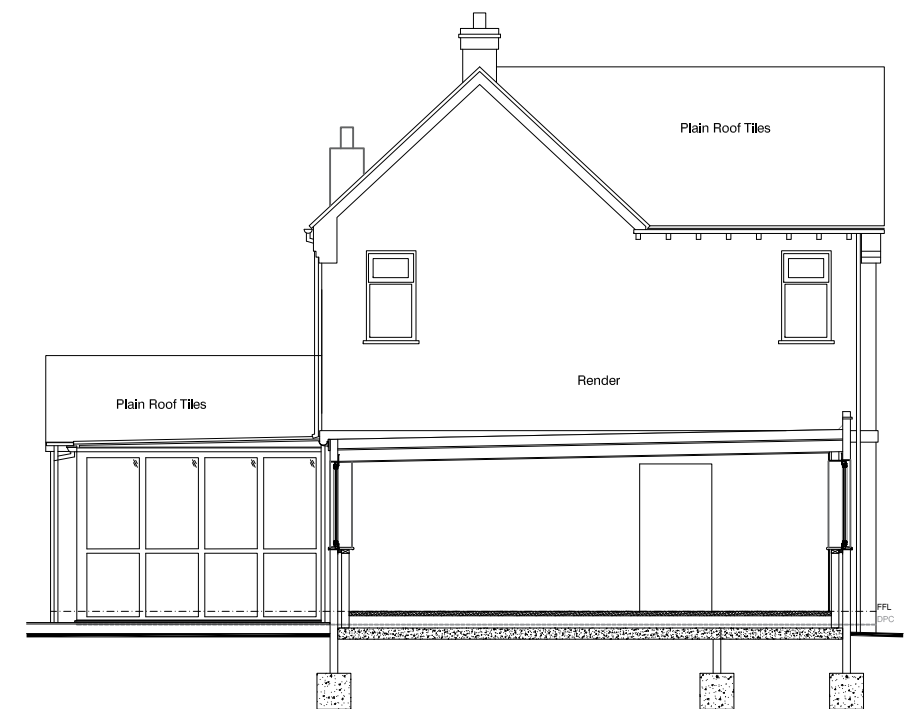

North East Sectional Elevation

NOTES:

1. Do not scale this drawing except for Planning purposes.
2. Use figured dimensions only,
3. All dimensions must be checked on site by the contractor prior to commencement of work.
4. All construction details are indicative and are to be checked and confirmed on site and any divergence's are to be agreed with the Contract Administrator.
5. This drawing is the copyright of ACB Architectural Services

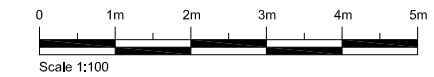

MATERIALS:

GARAGE ROOF:
BUILT UP 3G FELT ROOF. COLOUR GRAY
GARAGE WALLS:
FACING BRICKWORK WITH CLASS 1 MORTAR.
TO CLOSELY MATCH EXISTING
GARAGE WINDOWS:
WHITE uPVC DOUBLE GLAZED UNITS
GARAGE RAINWATER GOODS:
BLACK uPVC HALF ROUND GUTTERS WITH
BLACK ROUND DOWN PIPES

PROPOSED GARAGE CONVERSION AND EXTENSION
ROSLYN, 3b Parklands Avenue, Bognor Regis PO21 2BA



ELEVATIONS AS PROPOSED			
Scale	1:100	@A3	drawn by ACB
Date	Oct 2020	checked	
Drawing Number	0116 - 006		