


Bognor Regis Yacht Club

LOCATION PLAN



OPEN TIMBER CONSTRUCTION
[GREEN HEART] SAME NAT'L
AS GROYNES

PROPOSED REPLACEMENT RAMP
LENGTH 35M. WIDTH 3M

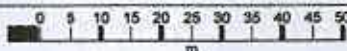

NOTE:- 14 M
LEVEL WITH
PROMENADE
THEN 21 M
SLOPING TO
SEA BED.

OS Mastermap
05 March 2013, ID: BLJT-00212386
www.planningapplicationmaps.co.uk

1:1250 scale print at A4, Centre: 492892 E, 98890 N

©Crown Copyright. Licence no. 100019980

