



Bognor Regis Yacht Club

LOCATION PLAN 'ISSUE C'

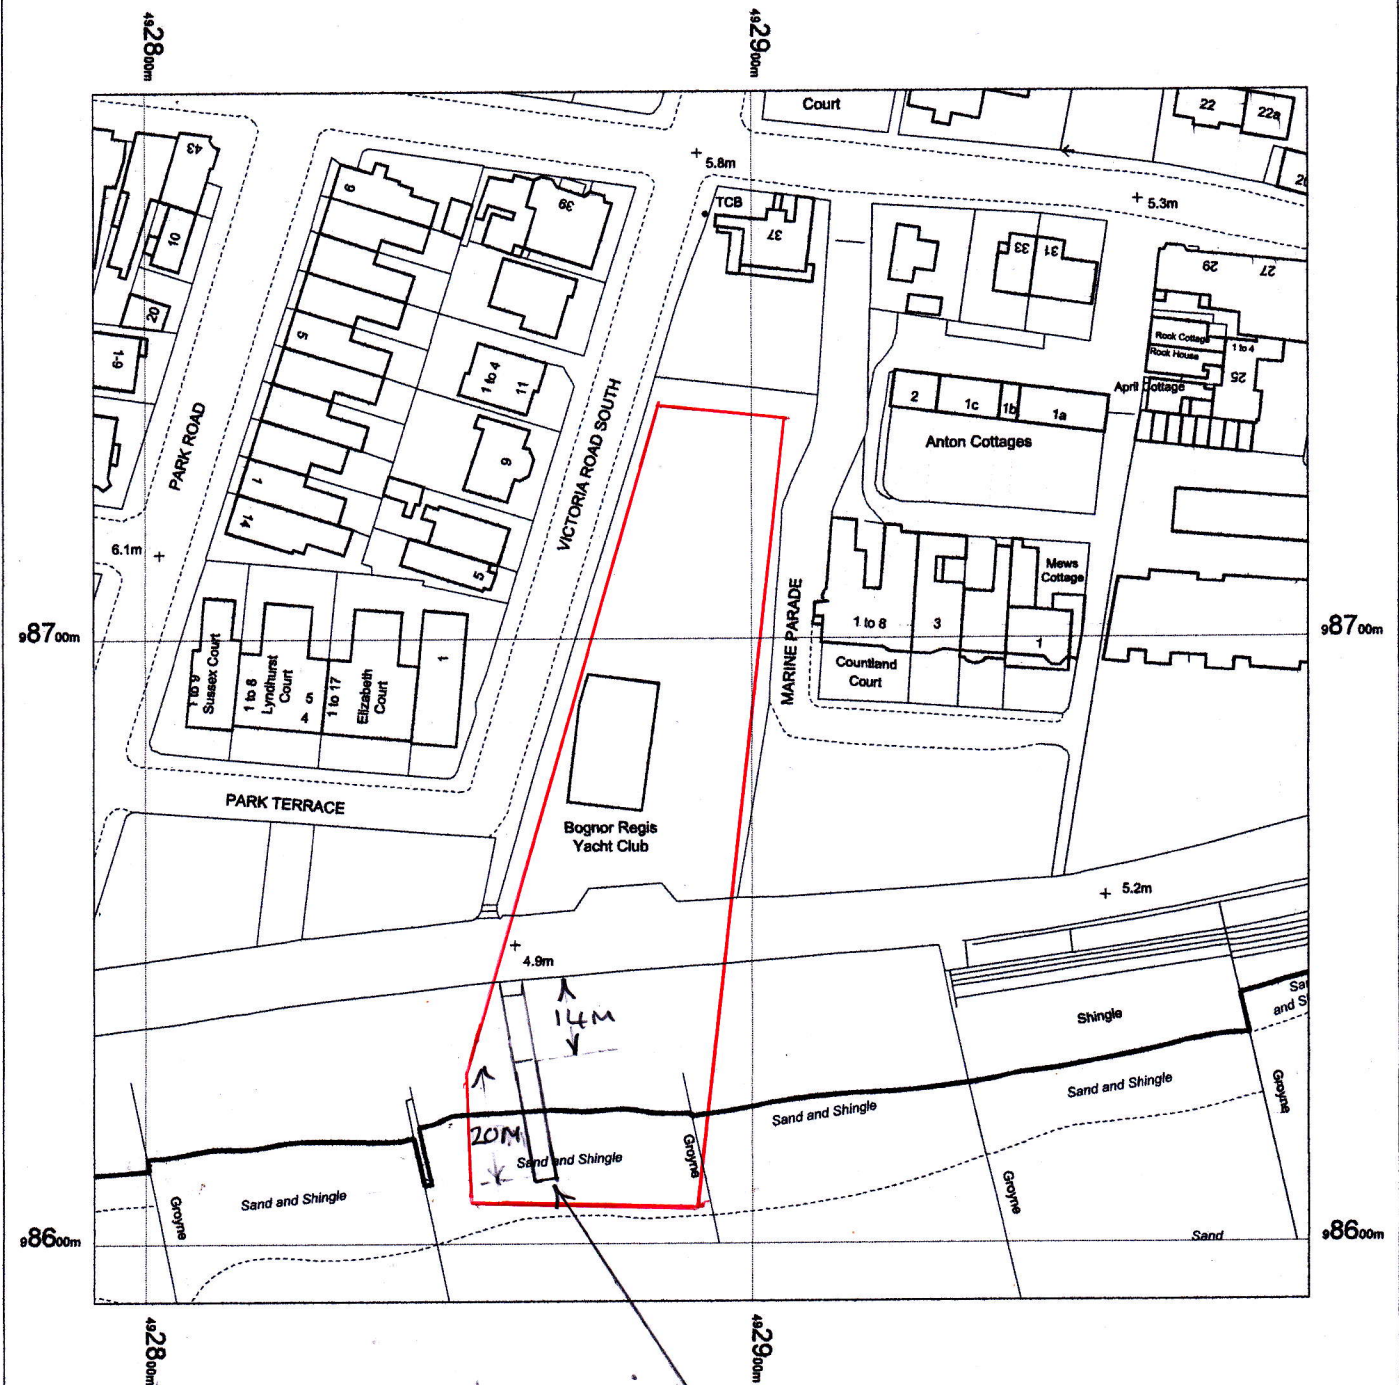

OPEN TIMBER CONSTRUCTION
[GREEN HEAD] SAME MAT'L
AS CROYNES

PROPOSED REPLACEMENT
RAMP 3.4M LENGTH, 3M WIDE

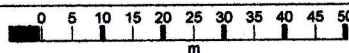

* NOTE FIRST ISSUE WAS 35M



NOTE 14M LEVEL
WITH PROMENADE
THEN 20M SLOPING
TO SEA BED.

ISSUE "C"
LENGTH NOW
1M SHORTER
ie 34M*

OS Mastermap
05 March 2013, ID: BLJT-00212386
www.planningapplicationmaps.co.uk

1:1250 scale print at A4, Centre: 492892 E; 98690 N

©Crown Copyright. Licence no. 100019980

