




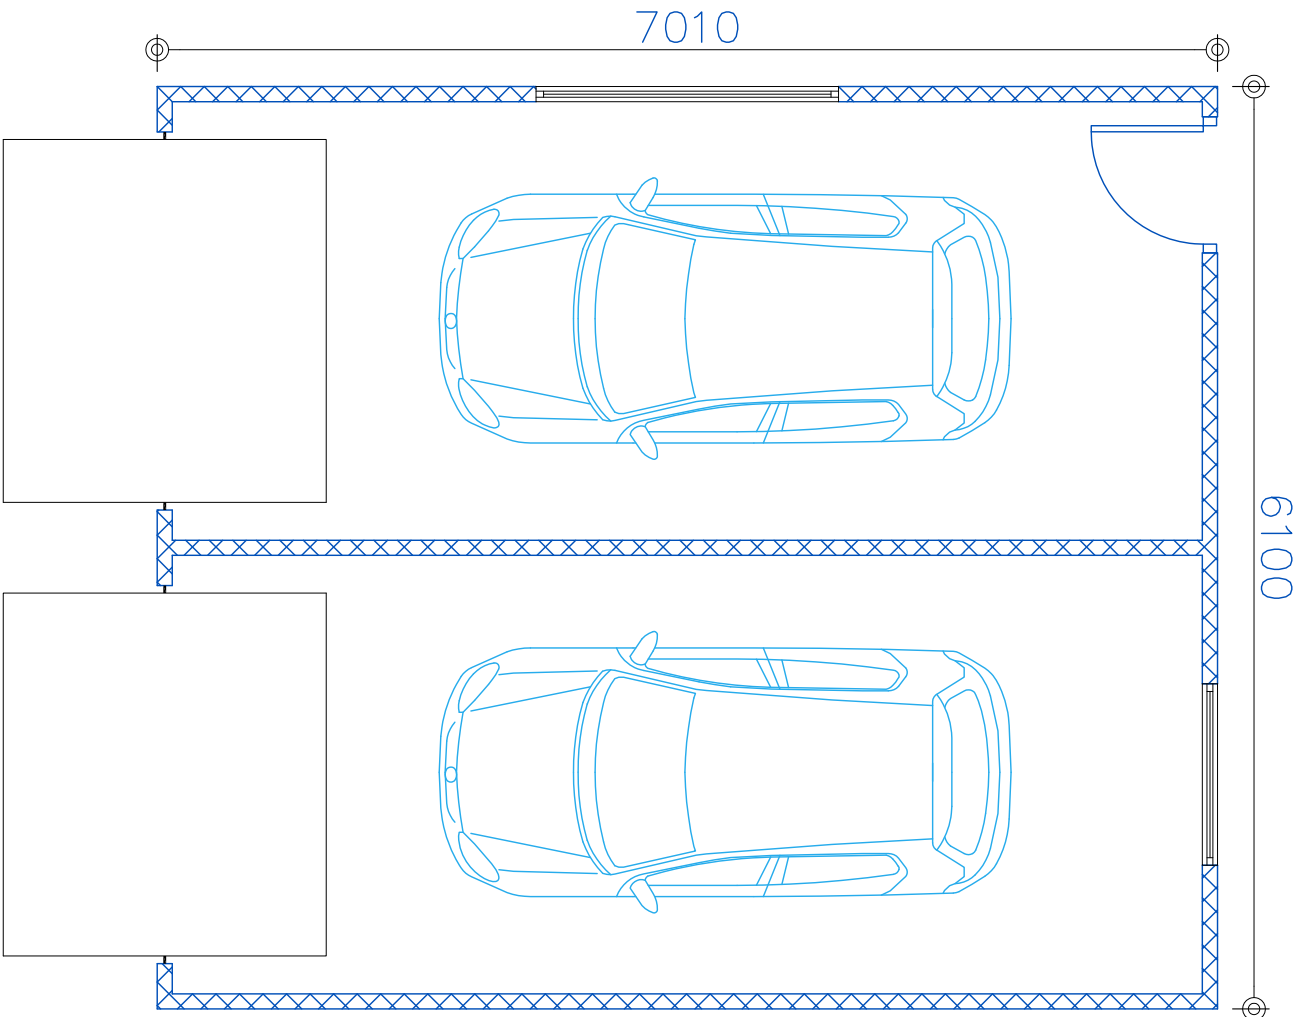


PROPOSED FLOOR PLAN
scale 1_50

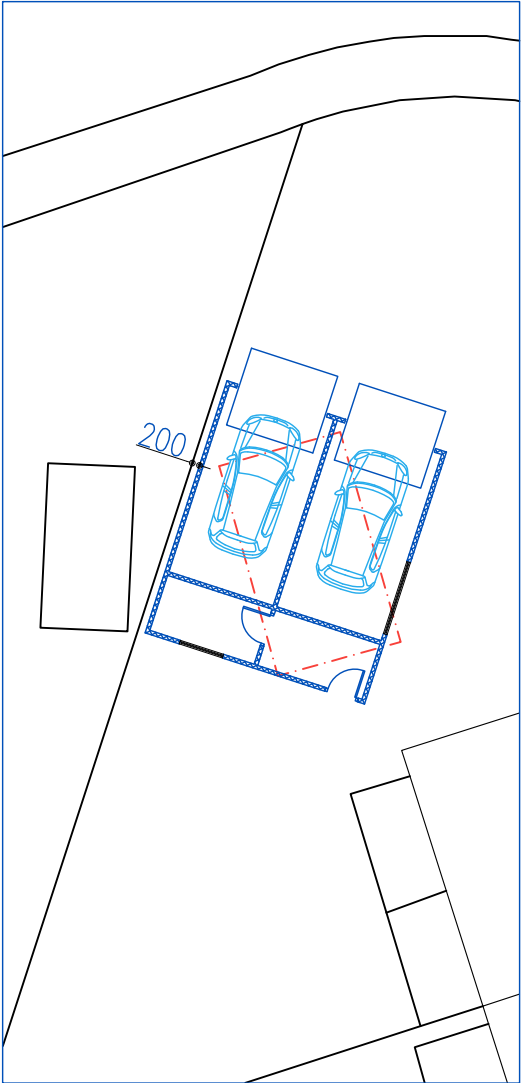

EXISTING & PROPOSED GARAGE LOCATION
scale 1_200

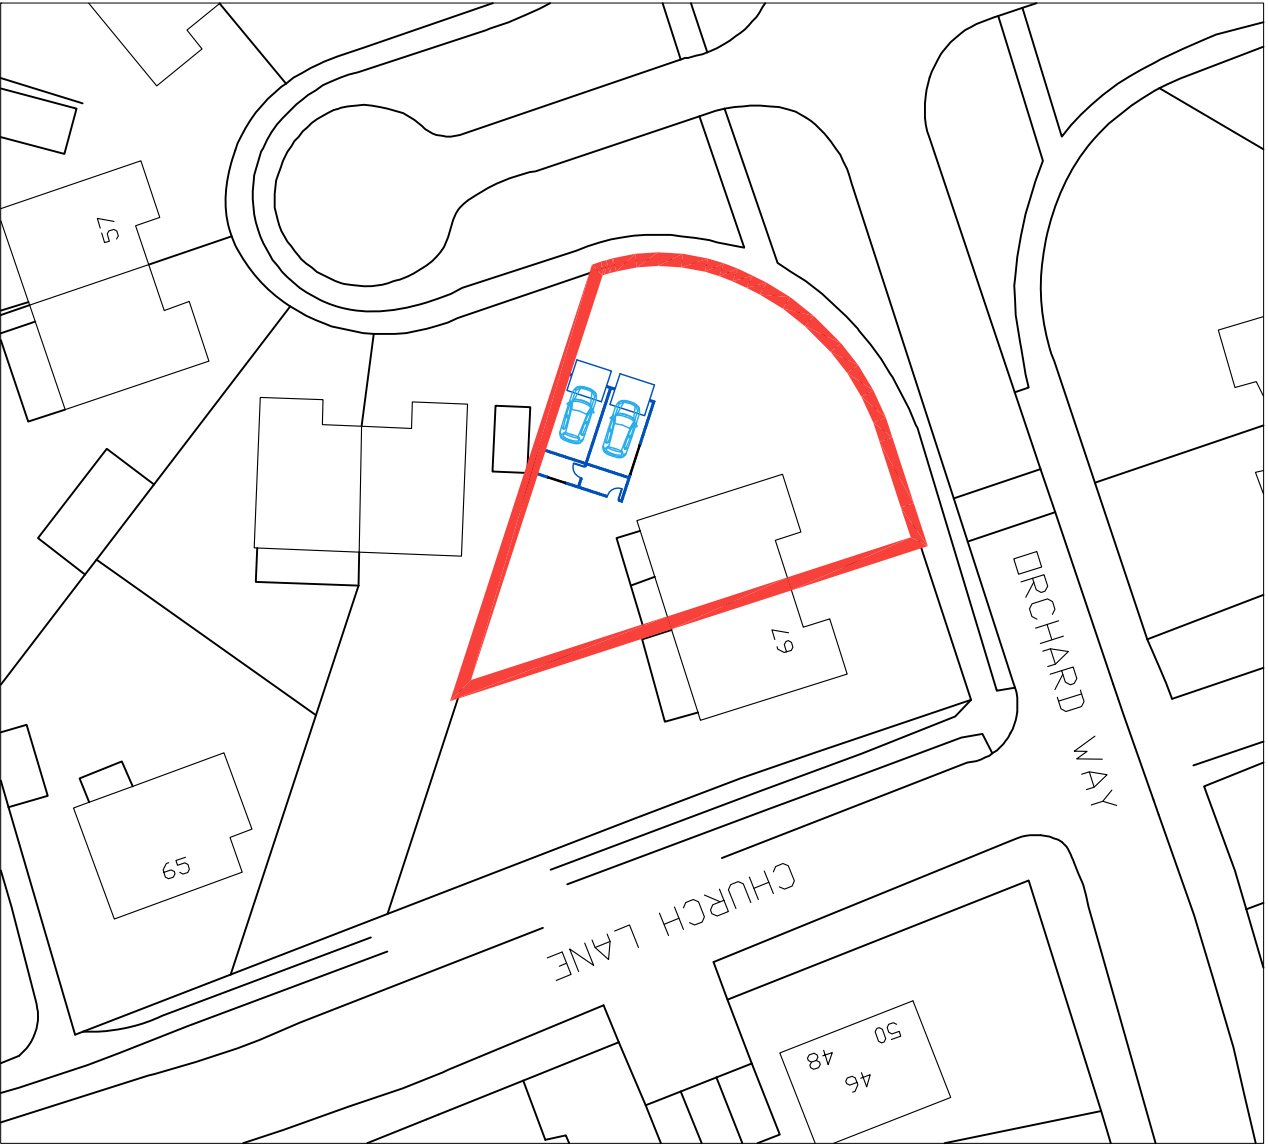

BLOCK PLAN
scale 1_500

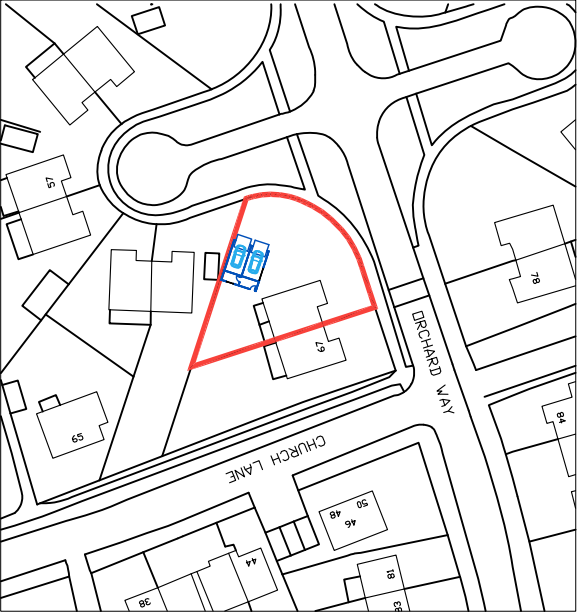

LOCATION PLAN
scale 1_1250

This drawing is copyright and may not be altered, traced, photographed, copied, or used for any purpose other than that for which it is issued, without the written permission of Messrs. Stride & Son.
All dimensions are to be checked on site before commencement of works.
All details of dimensions relating to sub-contractors or suppliers work must be checked and agreed between the general contractor and the sub-contractor or suppliers.
All foundation details to be finalised on excavation of foundation trenches in accordance with C.P. 2004 and B.S. 8110. Depths and type to be agreed with Building Inspectors, bearing in mind the soil strata and site conditions.

65 Orchard Way Bognor Regis West Sussex PO22 9HJ	DRG. No. 5290 SCALE DATE August 2010 DRAWN CHECKED
---	--

STRIDE & SON
SURVEYORS, VALUERS, LAND & ESTATE AGENTS
SOUTHDOWN HOUSE
St. JOHN'S STREET
CHICHESTER
SUSSEX
PO19 1XQ
TEL: (01243) 813766
FAX: (01243) 786713