
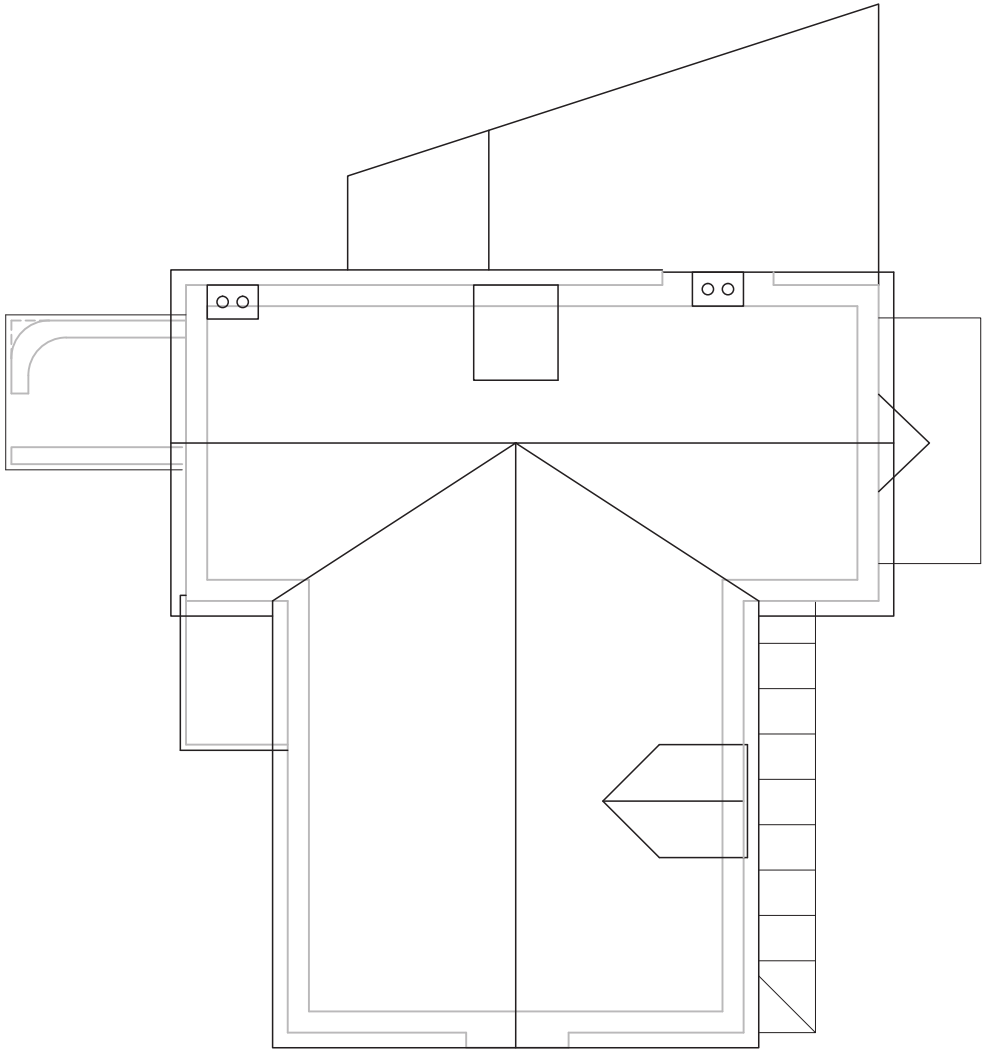


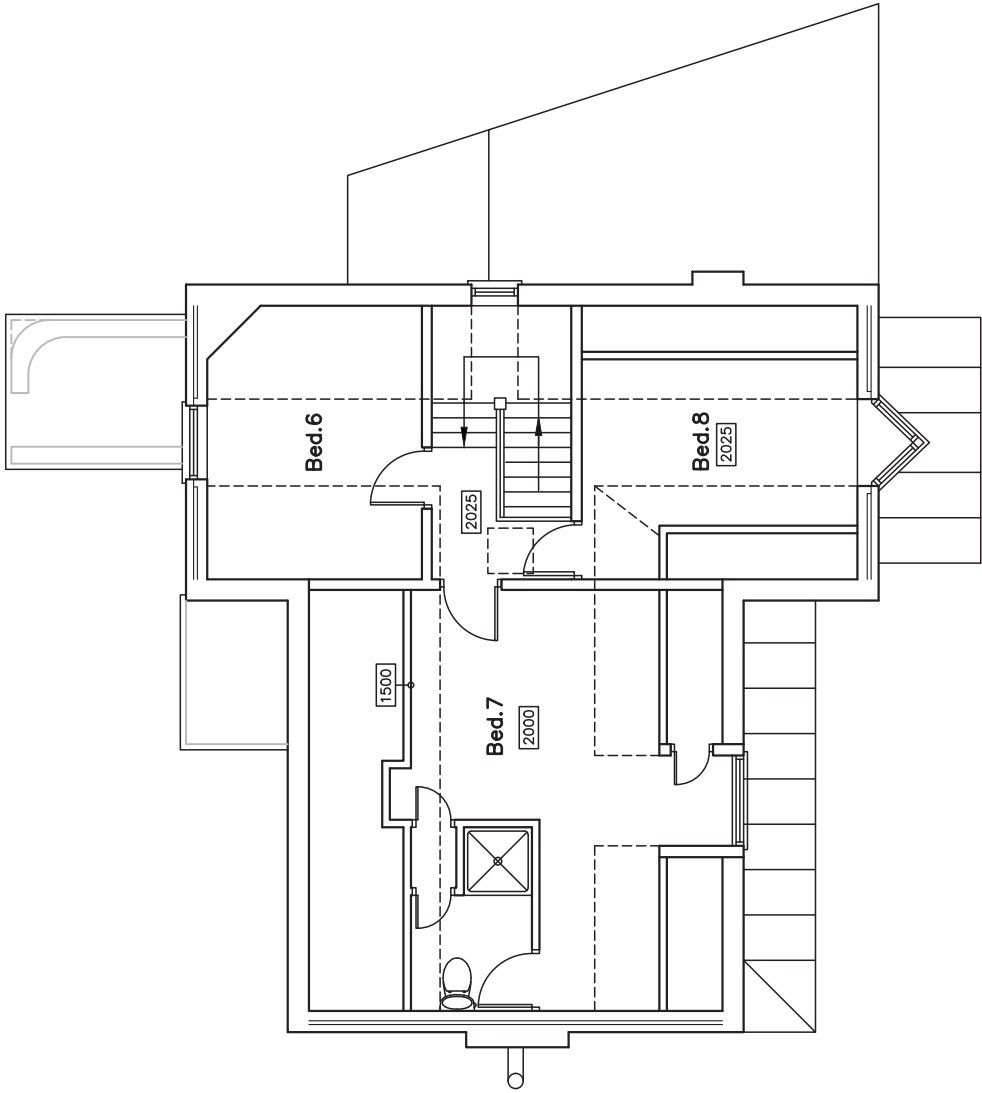

SECOND

ROOF

28 Crescent Road,
Bognor Regis,
West Sussex,
PO21 1QG

Existing Floor Plans

Revisions	a) Note/Date/Initial
	b)
	c)
	d)

CAD

Critchley Architecture And Design
Contact: 02392 474 919 | info@caad.online
The Old Brewery, 15E South Street, Havant, PO9 1BU



Scale A3 = 1:100
Drawn SAR
Date 12/12/17

17085-202

40m

30m

20m

10m