


BR/274/09

BIN
STORAGE

NORFOLK

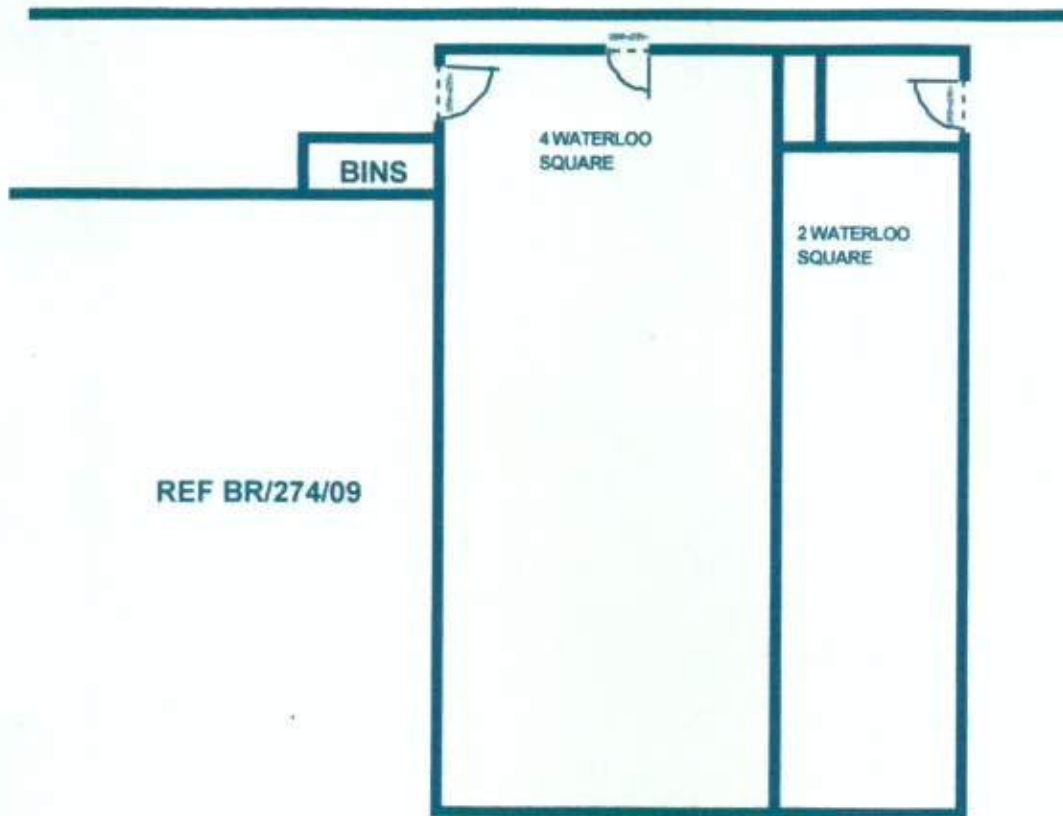


REF BR/274/09

WATERLOO

NORT



REF:BR/274/09

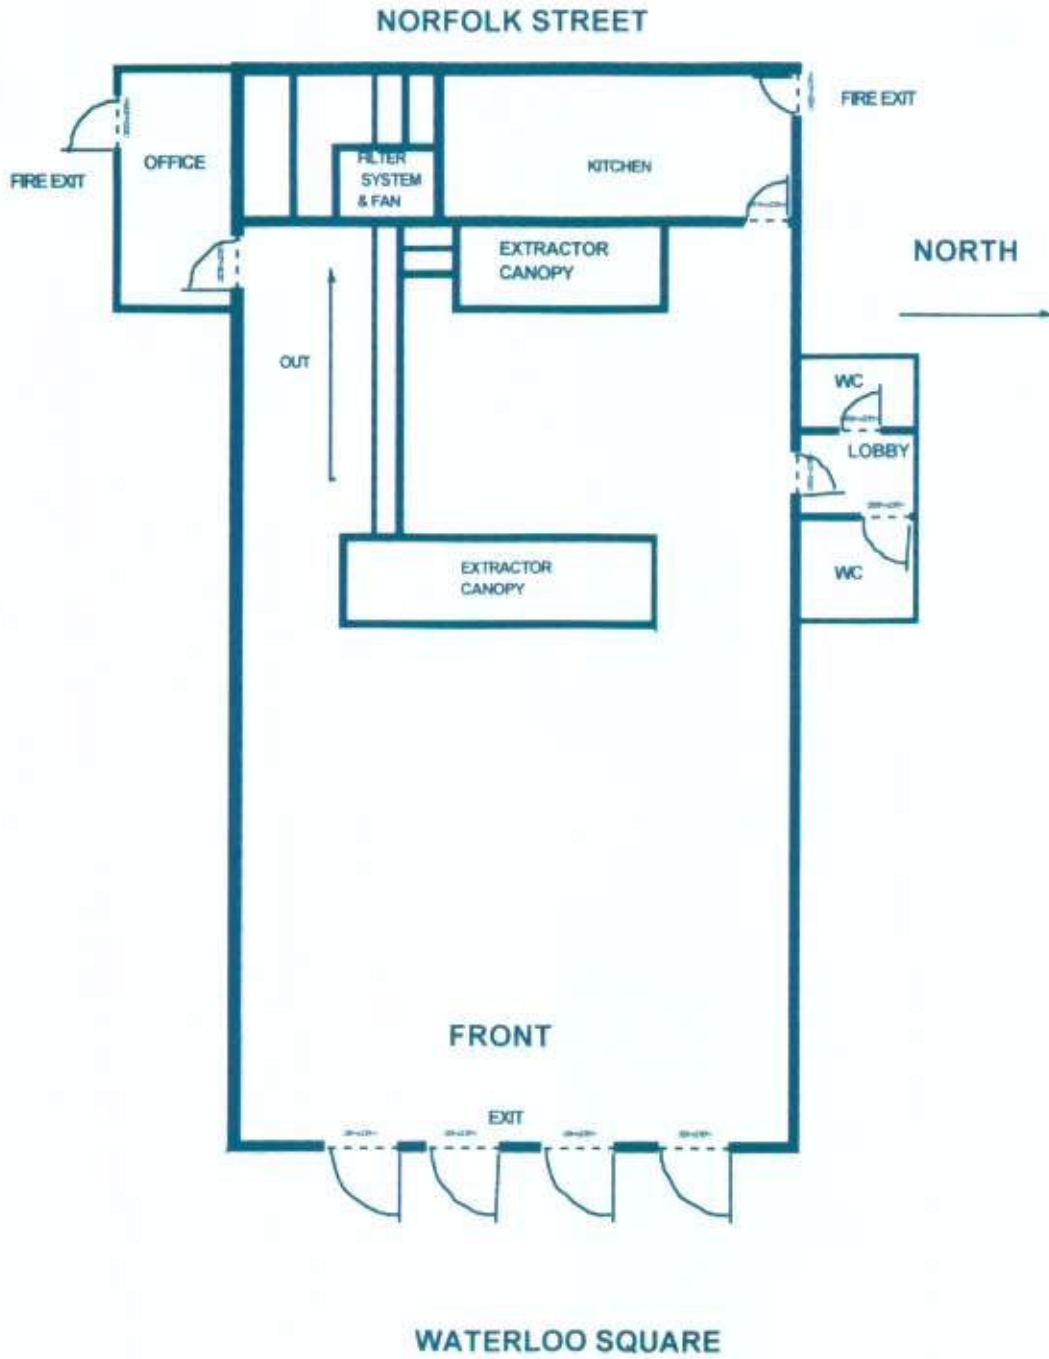EXTRACTOR
SYSTEM

BR/274/09

EXTRACTOR
SYSTEM

REF:BR/274/09

1 metre above
gutter level

ROOF

NORTH

EXTERNAL WALL
AT REAR

FILTER
SYSTEM
& FAN

7.5m

FILTERS AND MOTORS
SET IN VOID

NORFOLK STREET