



SECTION 278 LEGEND (1:100)

- Existing Highway Boundary
- Section 278 Proposed Carriageway
- Section 278 Proposed Footway
- Section 278 Proposed Verge
- Private Surface Water Drain
- Private Surface Water Manhole

EXTERNAL WORKS LEGEND (1:100)


- 182 kerb line 150mm upstand - WSCC02763602
- 84 kerb from Upstand - WSCC02763602
- Preformed Concrete - WSCC02763602
- Type EF Edging - WSCC02763602
- Double row of Granite Setts at highway boundary - WSCC02763603
- 84 Dropper kerb - WSCC02763602

Flexible carriageway construction to adoptable standards

Flexible footway construction to adoptable standards

Carriageway T10 - WSCC02763625 Option 1

Taxiway Paving (Gravel Paving) - WSCC02763604

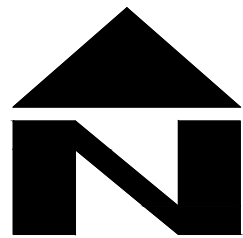

Prefixed to drawing numbers shall signify the following:-	
P = PRELIMINARY	Shall not be used for contract or construction purposes
T = TENDER	Shall not be used for construction purposes
C = CONSTRUCTION	These are the only drawings that shall be used for construction purposes
R = RECORD	Record of actual completed work

PRELIMINARY
NOT FOR CONSTRUCTION

P-	23.08.21	PRELIMINARY ISSUE	LH	CS	CS
REV	DATE	DESCRIPTION	BY	CHK	APP
 Consulting Civil Engineers					
CLIENT JENT ESTATES					
ARCHITECT ADM ARCHITECTS					
JOB TITLE 283-285a CHICHESTER ROAD BOGNOR REGIS					
DRAWING TITLE SECTION 278 VISIBILITY SPLAY EXTENT PLAN					
DRAWN LH	ENGINEER C SLADE		CHECKED CS	APPROVED CS	
DATE AUGUST 2021	SCALE @ A1 1:200				
JOB No. C1113	STATUS P	DRAWING No. 502	REV. P-		

PRELIMINARY