



Note Distance to Boundary
 A=0.1m (no guttering to overhang boundary)
 B=4.3m
 C=9.2m

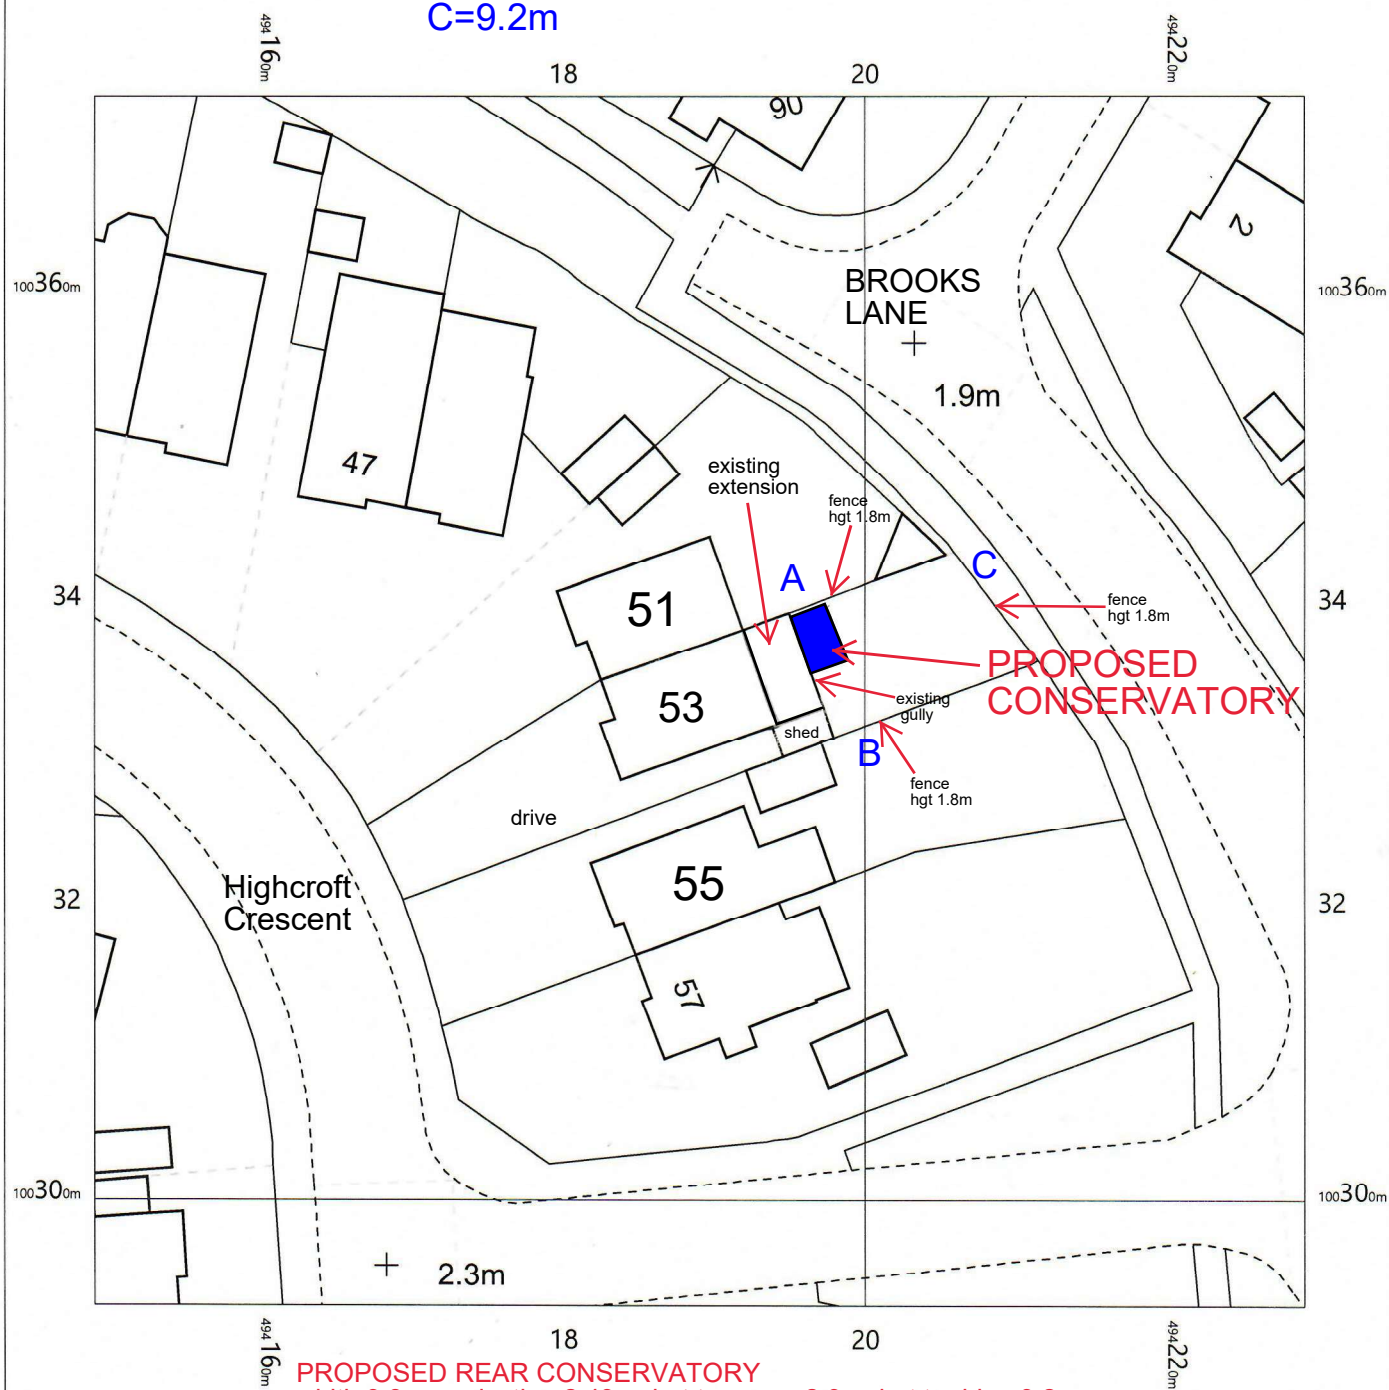

PROPOSED REAR CONSERVATORY
 width 3.8m, projection 2.43m, hgt to eaves 2.9m, hgt to ridge 3.2m
 brickwork to match property, frames/rafters white upvc, glazing clear
 roof material glass

access via drive ie skips etc, drainage to existing gully, boundary
 fence hgt to remain same

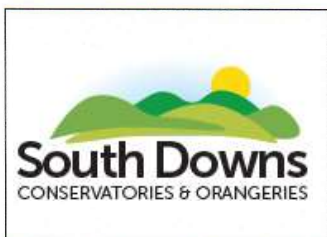

OS MasterMap 1250/2500/10000 scale
 Sunday, November 8, 2020, ID: CM-00915076
 www.centremapslive.co.uk

1:500 scale print at A4, Centre: 494189 E, 100333 N

©Crown Copyright Ordnance Survey. Licence no. 100019980

