




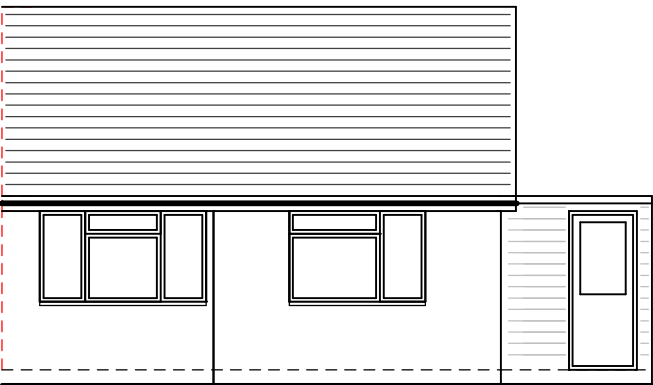

front (south west) elevation

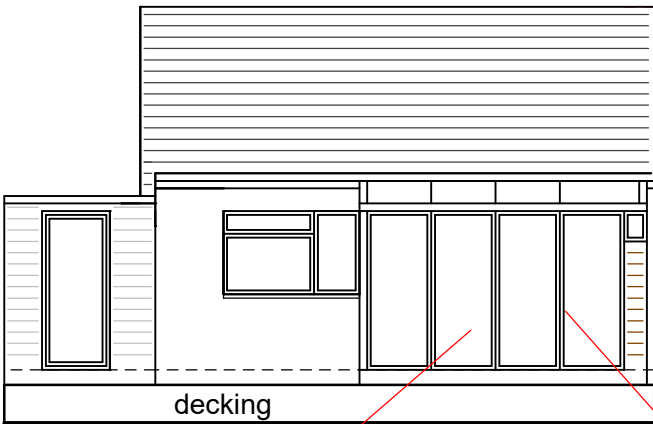


rear (north east) elevation

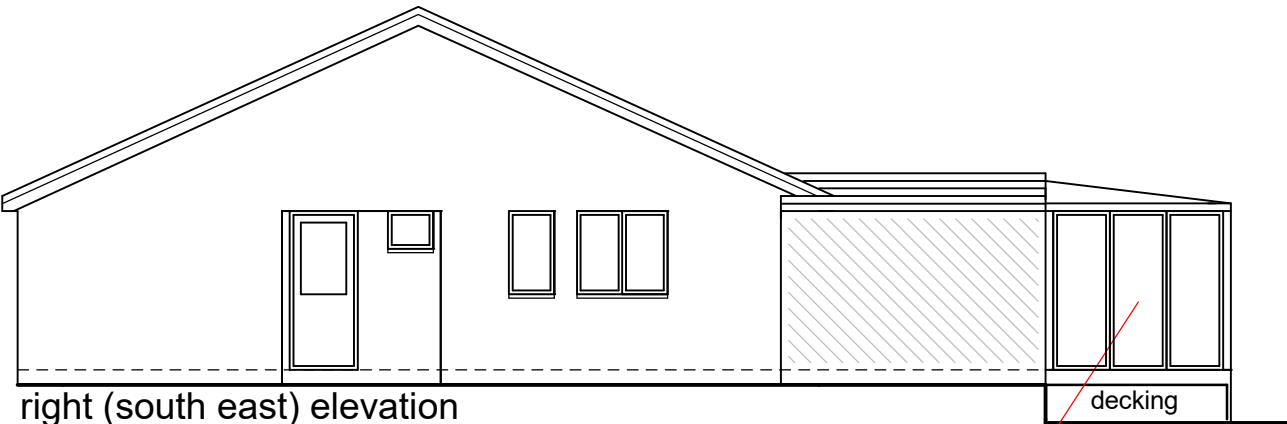


right (south east) elevation

fully glazed white upvc frames bi-folding doors

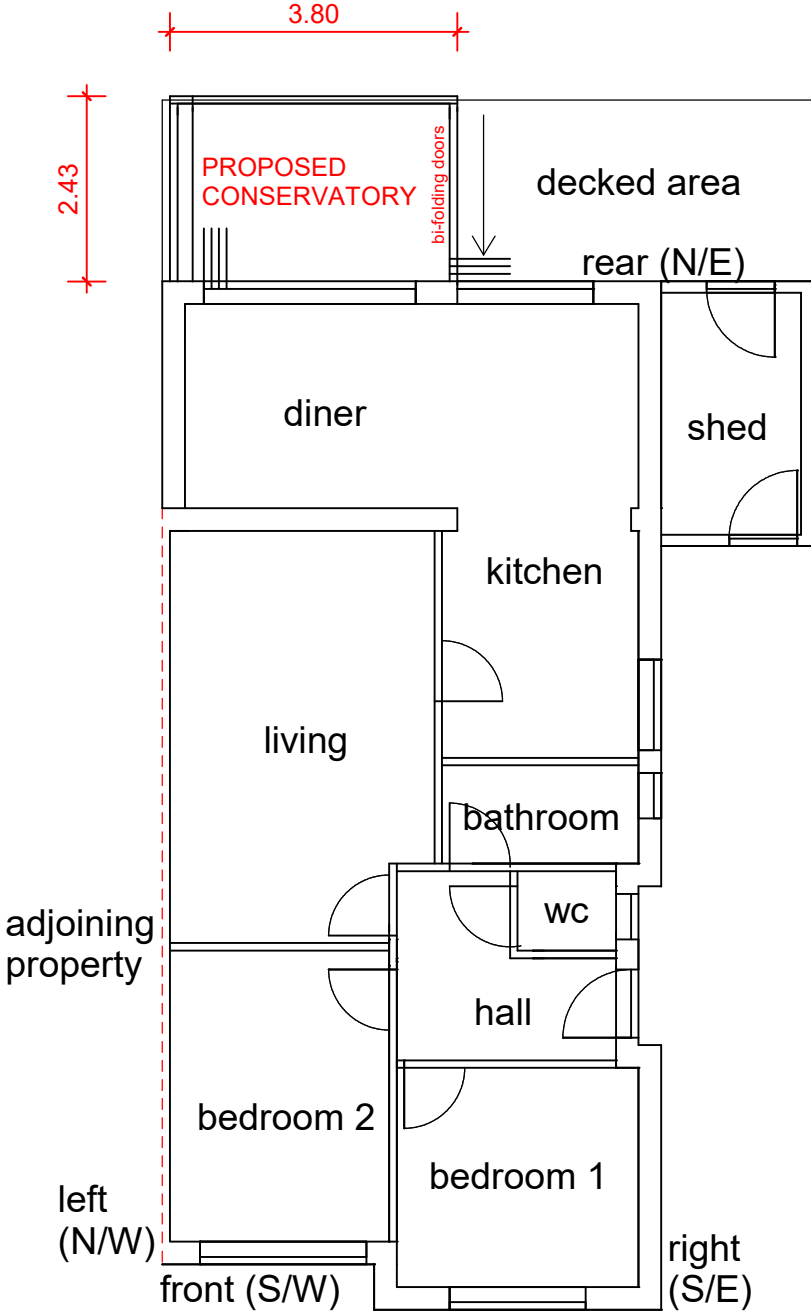


GROUND FLOOR LAYOUT

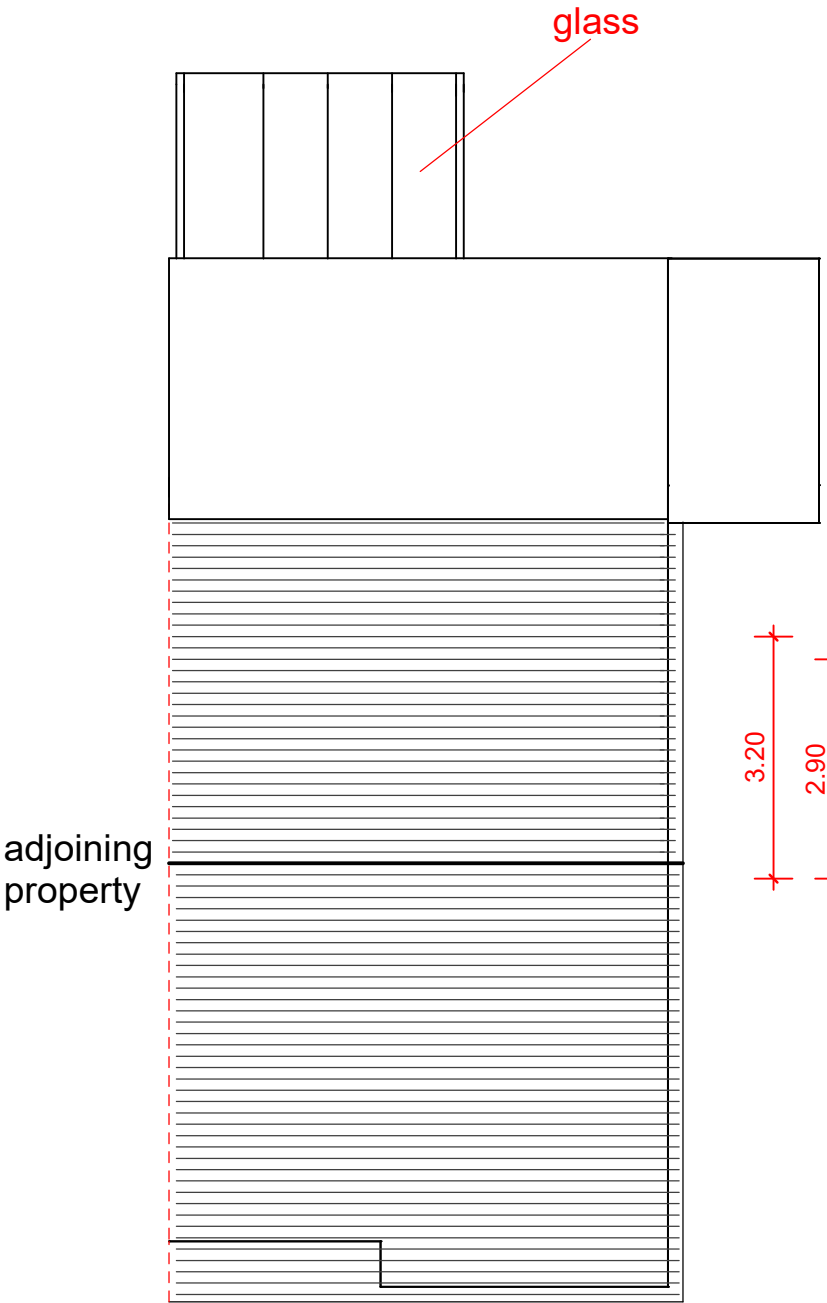

ROOF PLAN

PROPOSED REAR CONSERVATORY
width 3.8m, projection 2.43m, hgt to eaves 2.9m, hgt to ridge 3.2m
brickwork to match property, frames/rafters white upvc, glazing clear
roof material glass
access via drive ie skips etc, drainage to existing gully, boundary
fence hgt to remain same

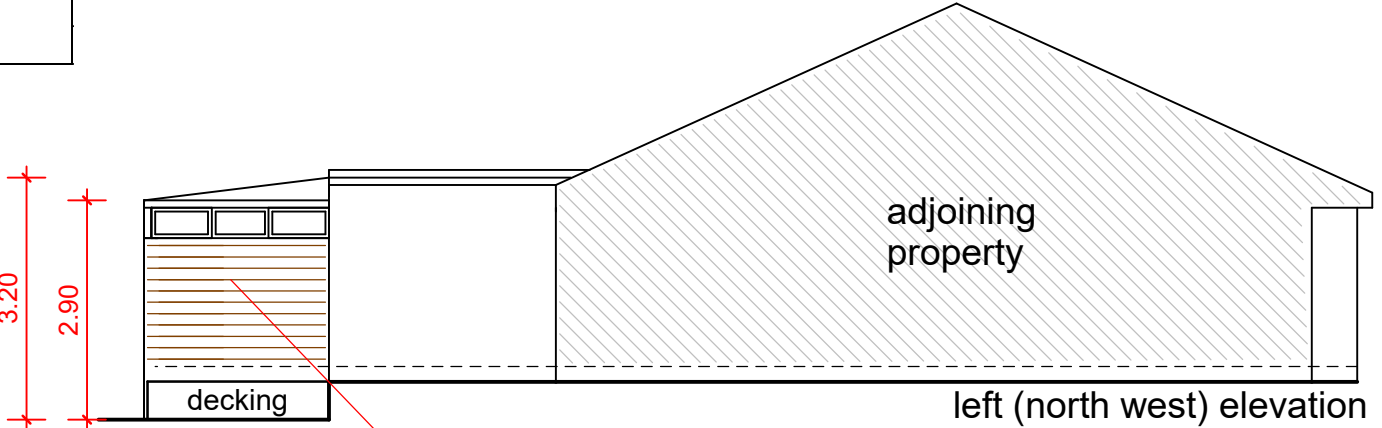

left (north west) elevation