

NOTES


Roof - 'Marley Modern' concrete tiles.

Walls - Face stock brickwork and painted exterior render with cement based 'New England' style cladding to rear dormer.

Windows/Doors - White PVC framed double glazed units.



PROPOSED NORTH WEST ELEVATION

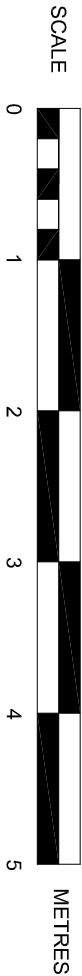

SUSSEX BUILDING CONSULTANCY LIMITED

99 VICTORIA DRIVE,
BOGNOR REGIS, WEST SUSSEX.

SCALE - 1/50 REV - B DATE - 06/12/2021

