


NOTES

- Roof - 'Marley Modern' concrete tiles.
- Walls - Face stock brickwork and painted exterior render with cement based 'New England' style cladding to rear dormer.
- Windows/Doors - White PVC framed double glazed units.



PROPOSED SOUTH EAST ELEVATION

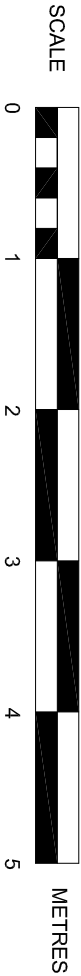

**SUSSEX BUILDING CONSULTANCY LIMITED**

99 VICTORIA DRIVE,  
BOGNOR REGIS, WEST SUSSEX.

SCALE - 1/50 REV - B DATE - 06/12/2021

partner  
**LABC**

3 NORTHCOOTE ROAD  
BOGNOR REGIS  
PO21 5LZ  
TEL/FAX - (01243) 861379