
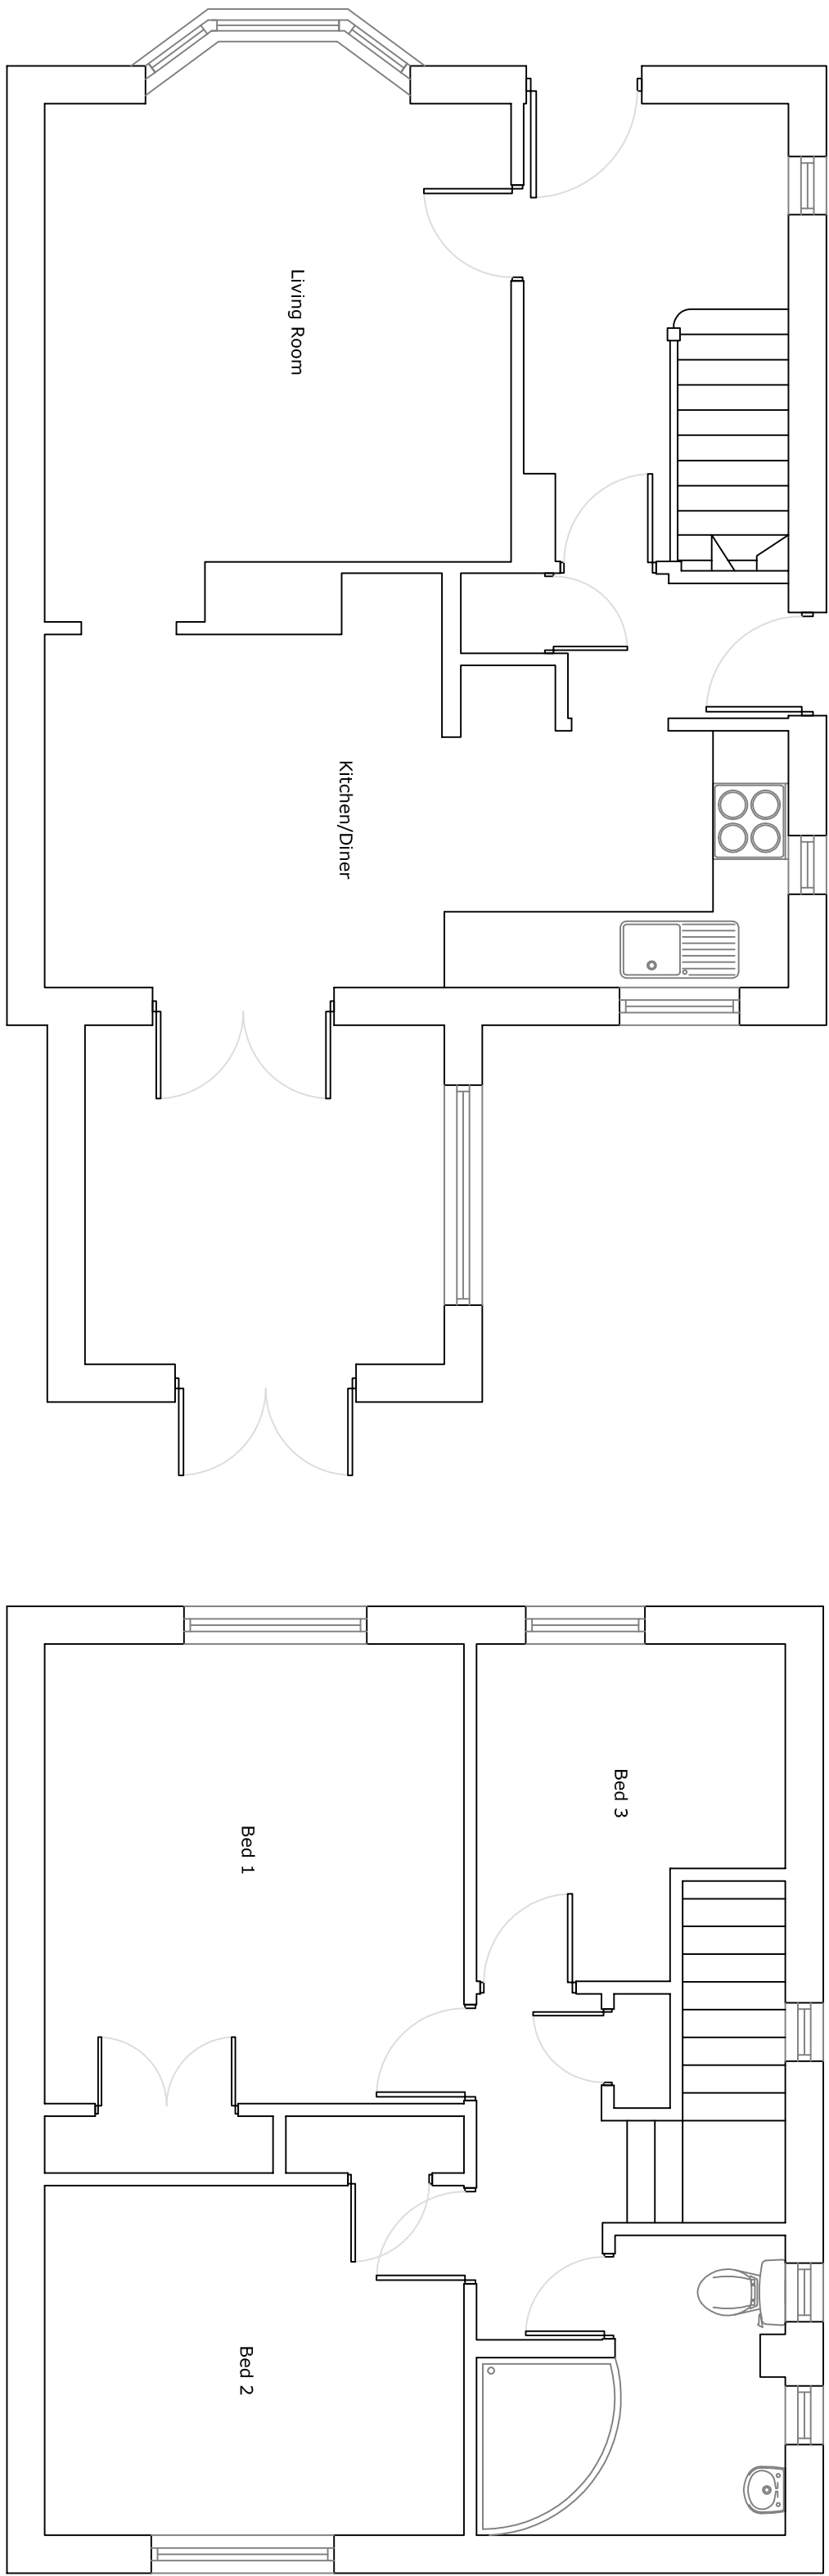


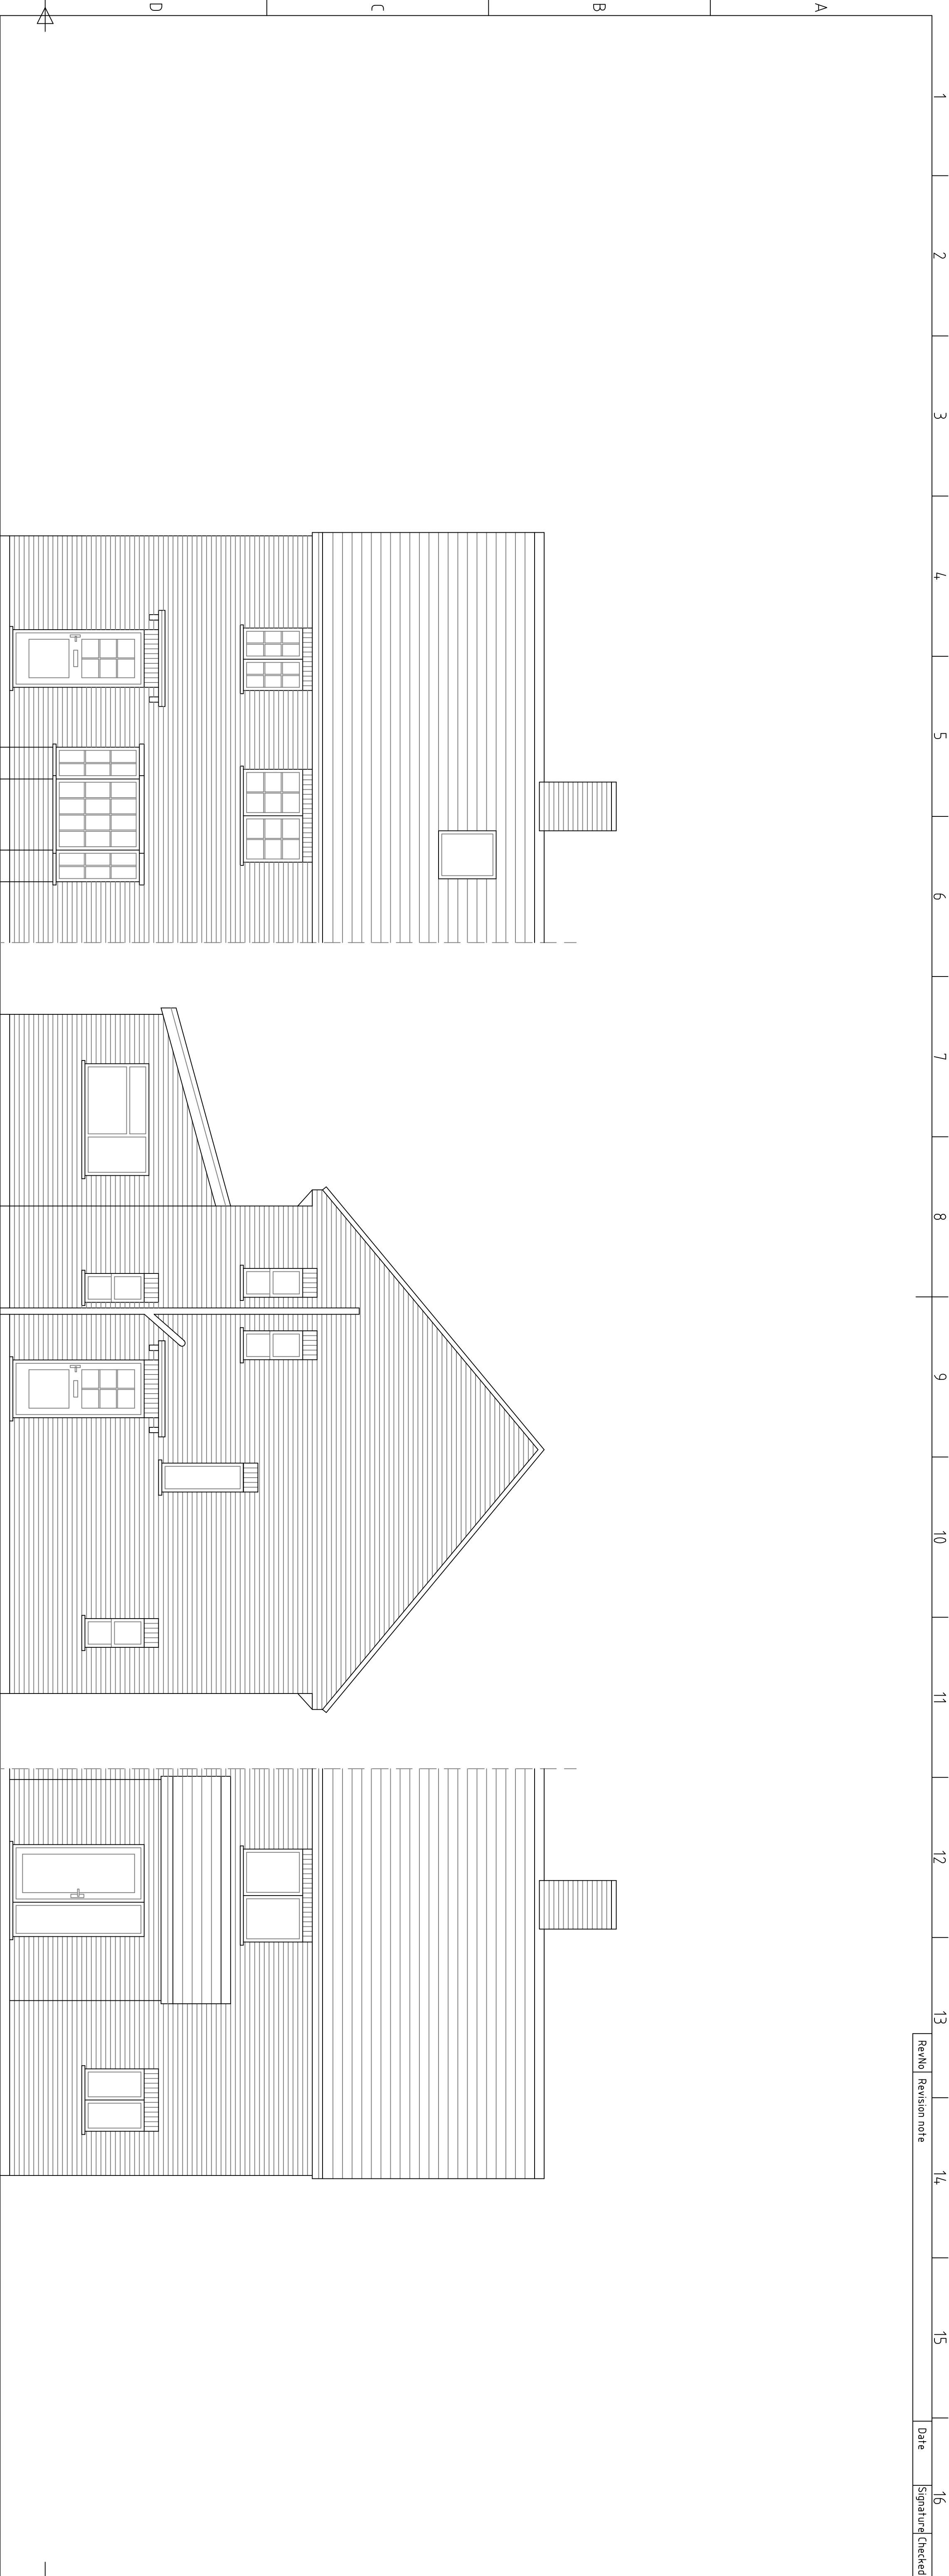

Itemref	Quantity	Title/Name, designation, material, dimension etc.			Article No./Reference	
Designed by	Checked by	Approved by - date	Filename	Date	Scale	
5 Hatherliegh Gardens			Proposed Extensions	August 2017	1:50	
				Edition	Sheet	
				01	1/1	