


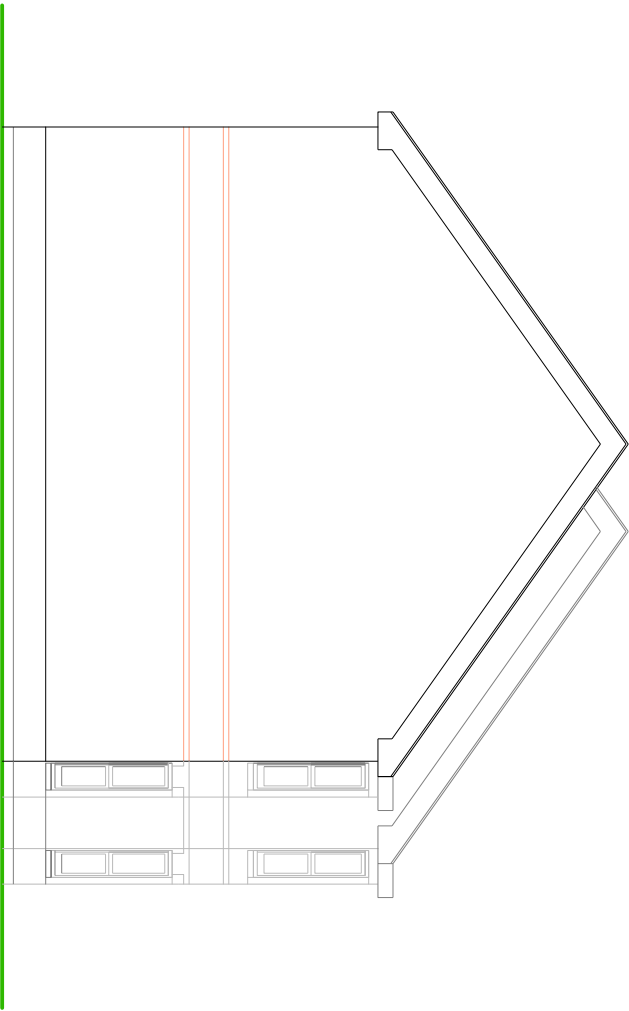

SIDE ELEVATION




FRONT ELEVATION

NOTES


ROOF - Plain concrete roof tiles to pitched roof to planning approval.

WALLS - Mixture of buff face brickwork with contrasting red brick plinth and banding.

WINDOWS/DOORS - White framed PVC double glazed side hung units.

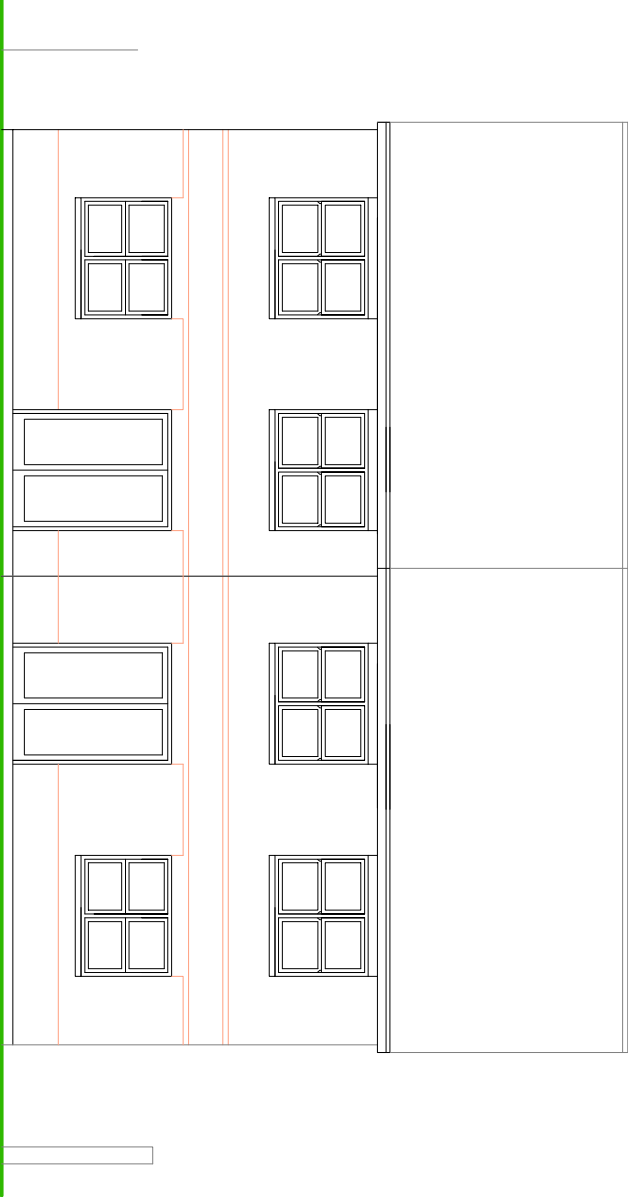

REAR ELEVATION

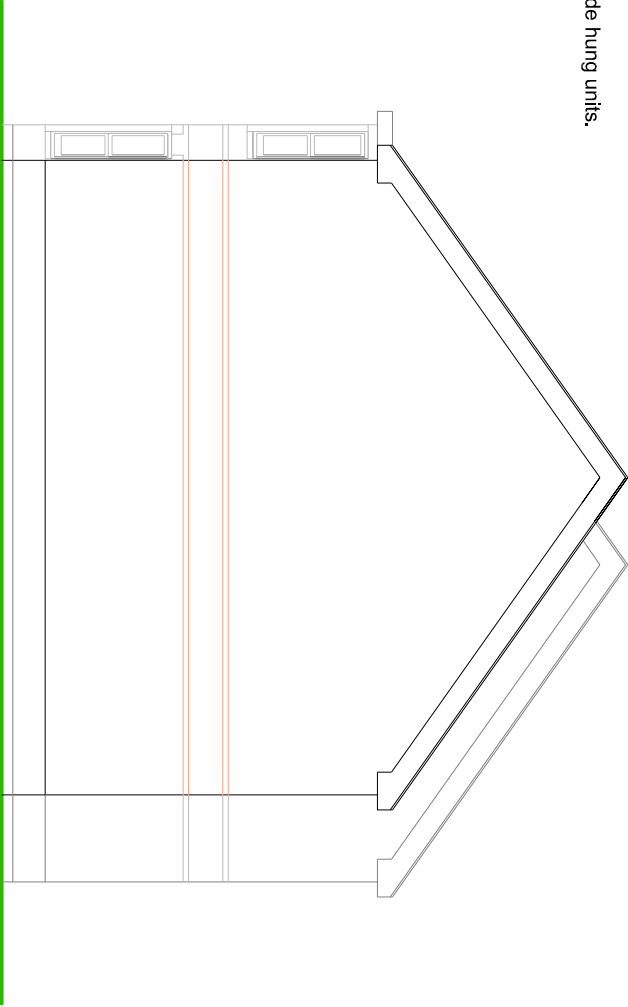

SIDE ELEVATION

SCALE



METRES

PROPOSED ELEVATIONS

Dwng No - 3SR/SBCL/01

SUSSEX BUILDING CONSULTANCY LIMITED

3 SOUTHDOWN ROAD,
BOGNOR REGIS, WEST SUSSEX.

SCALE - 1/100 REV - A DATE - 27/09/2019



partner
LABC

3 NORTHCOTE ROAD
PO21 3LZ
BOGNOR REGIS
TEL - (01243) 861379