


NOTES

1. This drawing is to be read in conjunction with all relevant Engineers and Architects drawings.
2. All dimensions are in millimetres unless noted otherwise. All levels are in Metres Above an arbitrary datum and not to Ordnance Datum.
3. In accordance with CDM 2015 the Contractor is to:
 - Notify HSE of works.
 - Comply with the requirements of Health and Safety Plan(if applicable)
 - Provide risk assessments and method statements for all potential hazards relevant to this project.
4. The main contractor shall be responsible for the setting out and accuracy of all dimensions. He shall satisfy himself that the information given is correct and any discrepancies should be noted to the Engineer immediately.
5. DO NOT SCALE. If discrepancy or query arises on dimensions consult Engineer.
6. The Contractor is responsible for specifying product and codes and ordering of drainage materials.
7. All drainage to be installed to BS5955 Pt6 and in strict accordance with the manufacturers instructions.
8. All PVCu drainage products to conform to BS EN1401 & Kite mark certified in accordance with specification. If used for connection to public sewer must be able to withstand 400kpa.
9. All drainage pipes on this dwg to be 100mm unless shown otherwise. Min. falls 1/80 for foul and 1/100 for storm drainage.
10. Cover grades and gully gratings are in accordance with BS497 Pt 1
Cover Grades :- D400 – carriageways.
B125 – carriageways for slow traffic.
A15 – inaccessible to vehicles
11. Sewer runs and manholes to be adapted are to be in accordance with Sewers for Adoption, 7th Edition.
12. Any drainage laid less than 600mm below FGL to be covered with minimum 150mm Gen 3 grade concrete to half diameter.
13. No foul or storm water drainage sewer connection works to be undertaken until correct permission has been obtained by Contractor and granted by the Southern Water.
14. Provide 100x100 PCC Intel max span 650mm where s/wp exit the building.
15. ACO channels installed and bedded to manufacturers requirements.
16. External backdrop connection to comply with backdrop detail within Sewers for adoption 7th edition.

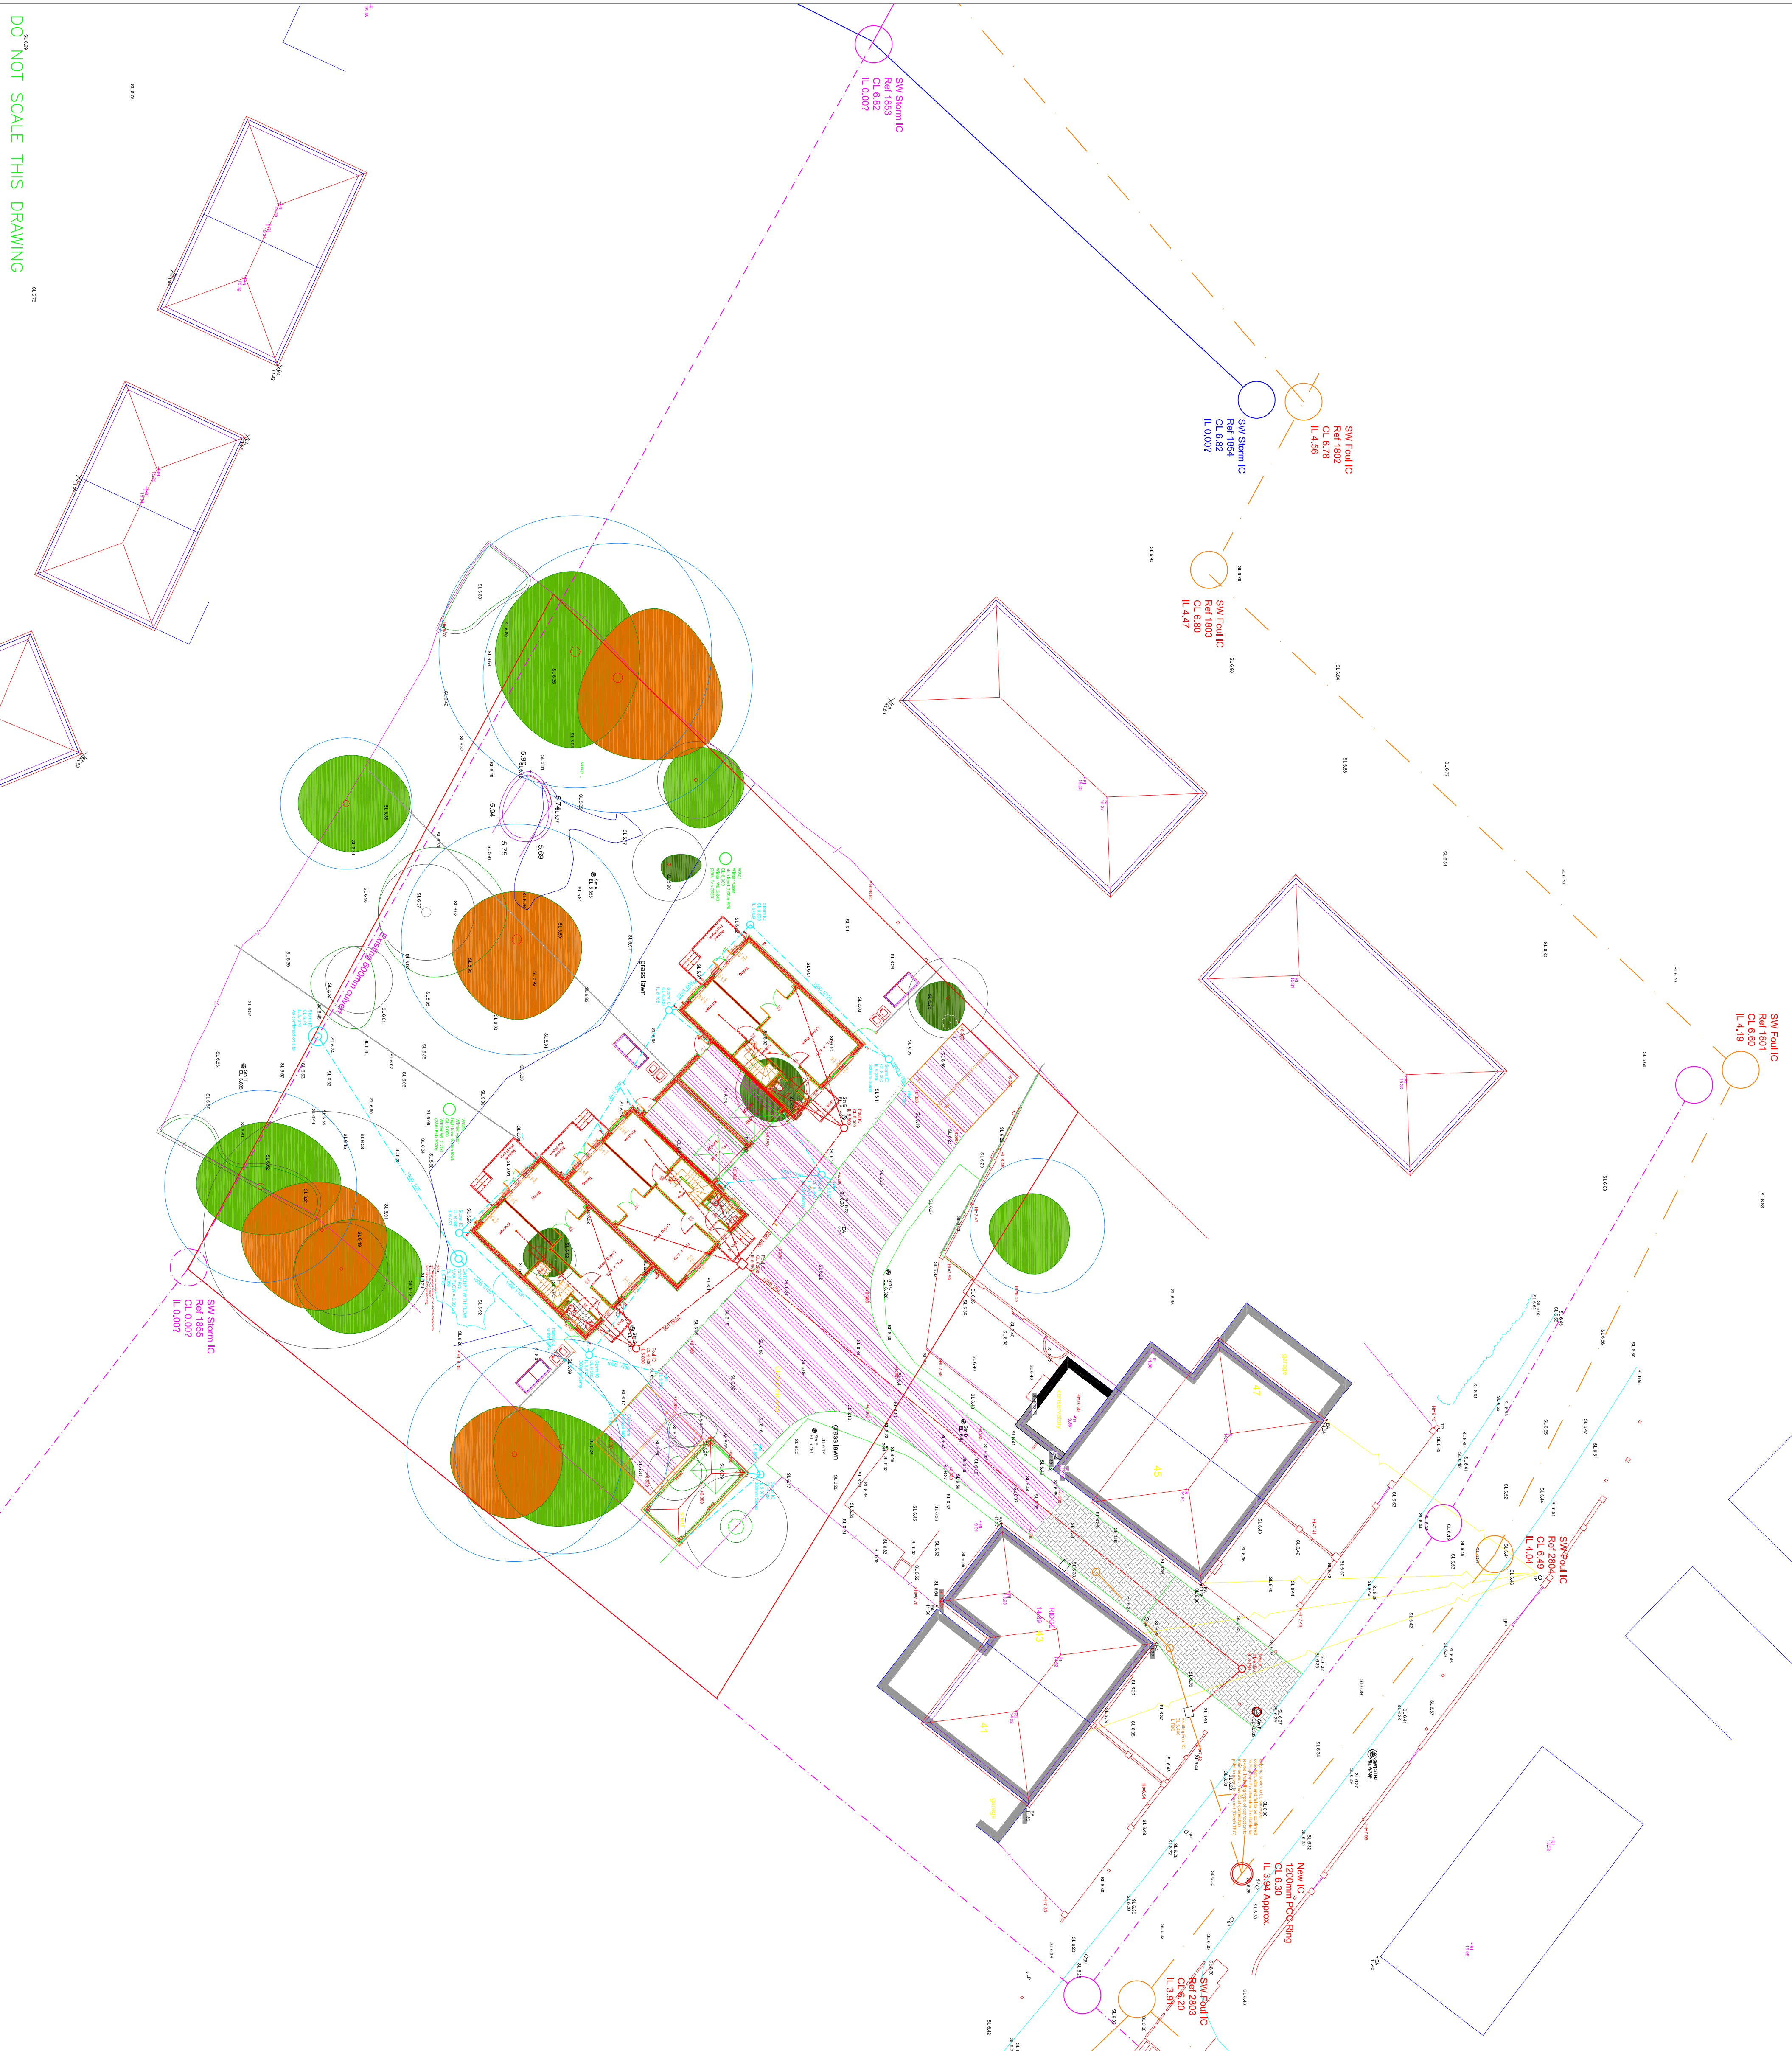

Date	By	Revision	Q&D	CHK'd	Ref
Status					
PRELIMINARY					
Date	July 20	Scale	1/200	Dwg. No.	
Drawn	EG	CHK'd	Q&D		
Title					
Drainage General Arrangement					
Client					
PWP Architects					
Project 43-45 Pevensey Road					
Bognor Regis					
Also at:					
Landguard Manor Road					
Spinklin					
Tel: 01489 577498					
Fax: 01489 579875					
Email: consultants@cowanconsultancy.co.uk					
www.cowanconsultancy.co.uk					
Client					
PWP Architects					
Project 43-45 Pevensey Road					
Bognor Regis					
Also at:					
Landguard Manor Road					
Spinklin					
Tel: 01489 577498					
Fax: 01489 579875					
Email: consultants@cowanconsultancy.co.uk					
www.cowanconsultancy.co.uk					

DO NOT SCALE THIS DRAWING