



STEEL 3x3 S30

3M x 3M HEAVY DUTY STEEL POP UP GAZEBO DATA SHEET


UNFOLDED

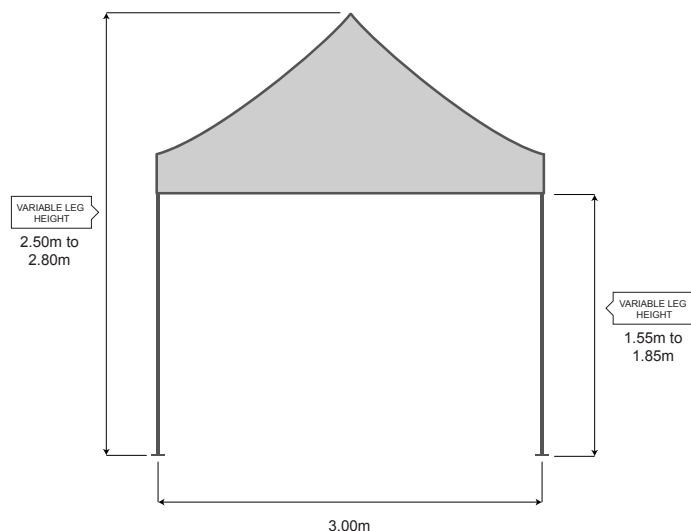


TOP

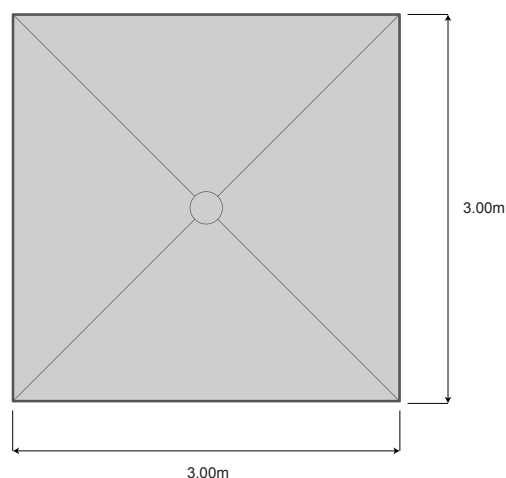

FRAME

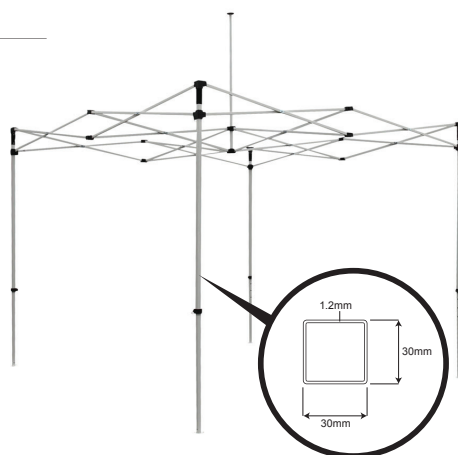

FOLDED

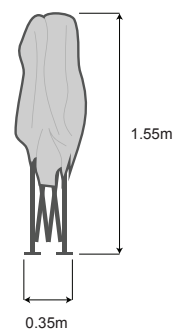

S30 3x3 Steel Pop Up Gazebo Specification

Imperial dimensions (feet) are approximate

Footprint (frontage x depth)	3.00m x 3.00m (10ft x 10ft)	
Weight	Frame only (steelwork only)	27.2kg
	Roof canopy only (material only)	5.4kg
	Side walls only (material only)	10.8kg
	Full kit (includes frame, roof canopy, counter skirt, counter boards)	43.4kg
Number of parts	Frame	1 piece
	Roof canopy	1 piece
	Side walls	4 pieces
Height to apex (variable, 5 leg height settings)	Lowest leg setting	2.50m (8ft)
	Highest leg setting	2.80m (9ft)
Height to bottom of valance (variable, 5 leg height settings)	Lowest leg setting	1.55m (5ft)
	Highest leg setting	1.85m (6ft)
Folded down dimensions (for storage/transportation reference)	1.55m x 0.35m x 0.35m (5ft x 1ft x 1ft)	
Warranty	1 year	
Materials used	Frame legs	30mm x 30mm steel box section, 1.2mm wall thickness. White powder coat finish.
	Cross bars	22mm x 12mm steel box section, 1.2mm wall thickness. White powder coat finish.
	Frame connection points	Zinc plated steel and injection moulded glass fibre reinforced nylon
	Roof canopy and side walls	300gsm PU coated mesh polyester with PVC coating and heat sealed joins on the inside to ensure complete rain proofing. Fire retardant, conforms to BS 7837 : 1996
Estimated assembly time	5 minutes (2 people)	
Typical uses	Ideal for occasional/regular use. Farmers markets, car boot sales, village fetes, race meetings, sports clubs, charity and voluntary organisations	
Customisable parts	Full colour digital print can be applied to roof canopy, valance and sidewalls	
Accessories	Supplied	Frame, carry bag, tie down kit, roof canopy
	Optional extras	Side walls (3 window walls with roll down blinds, 1 door wall), steel leg weights, heavy duty tie down kit