



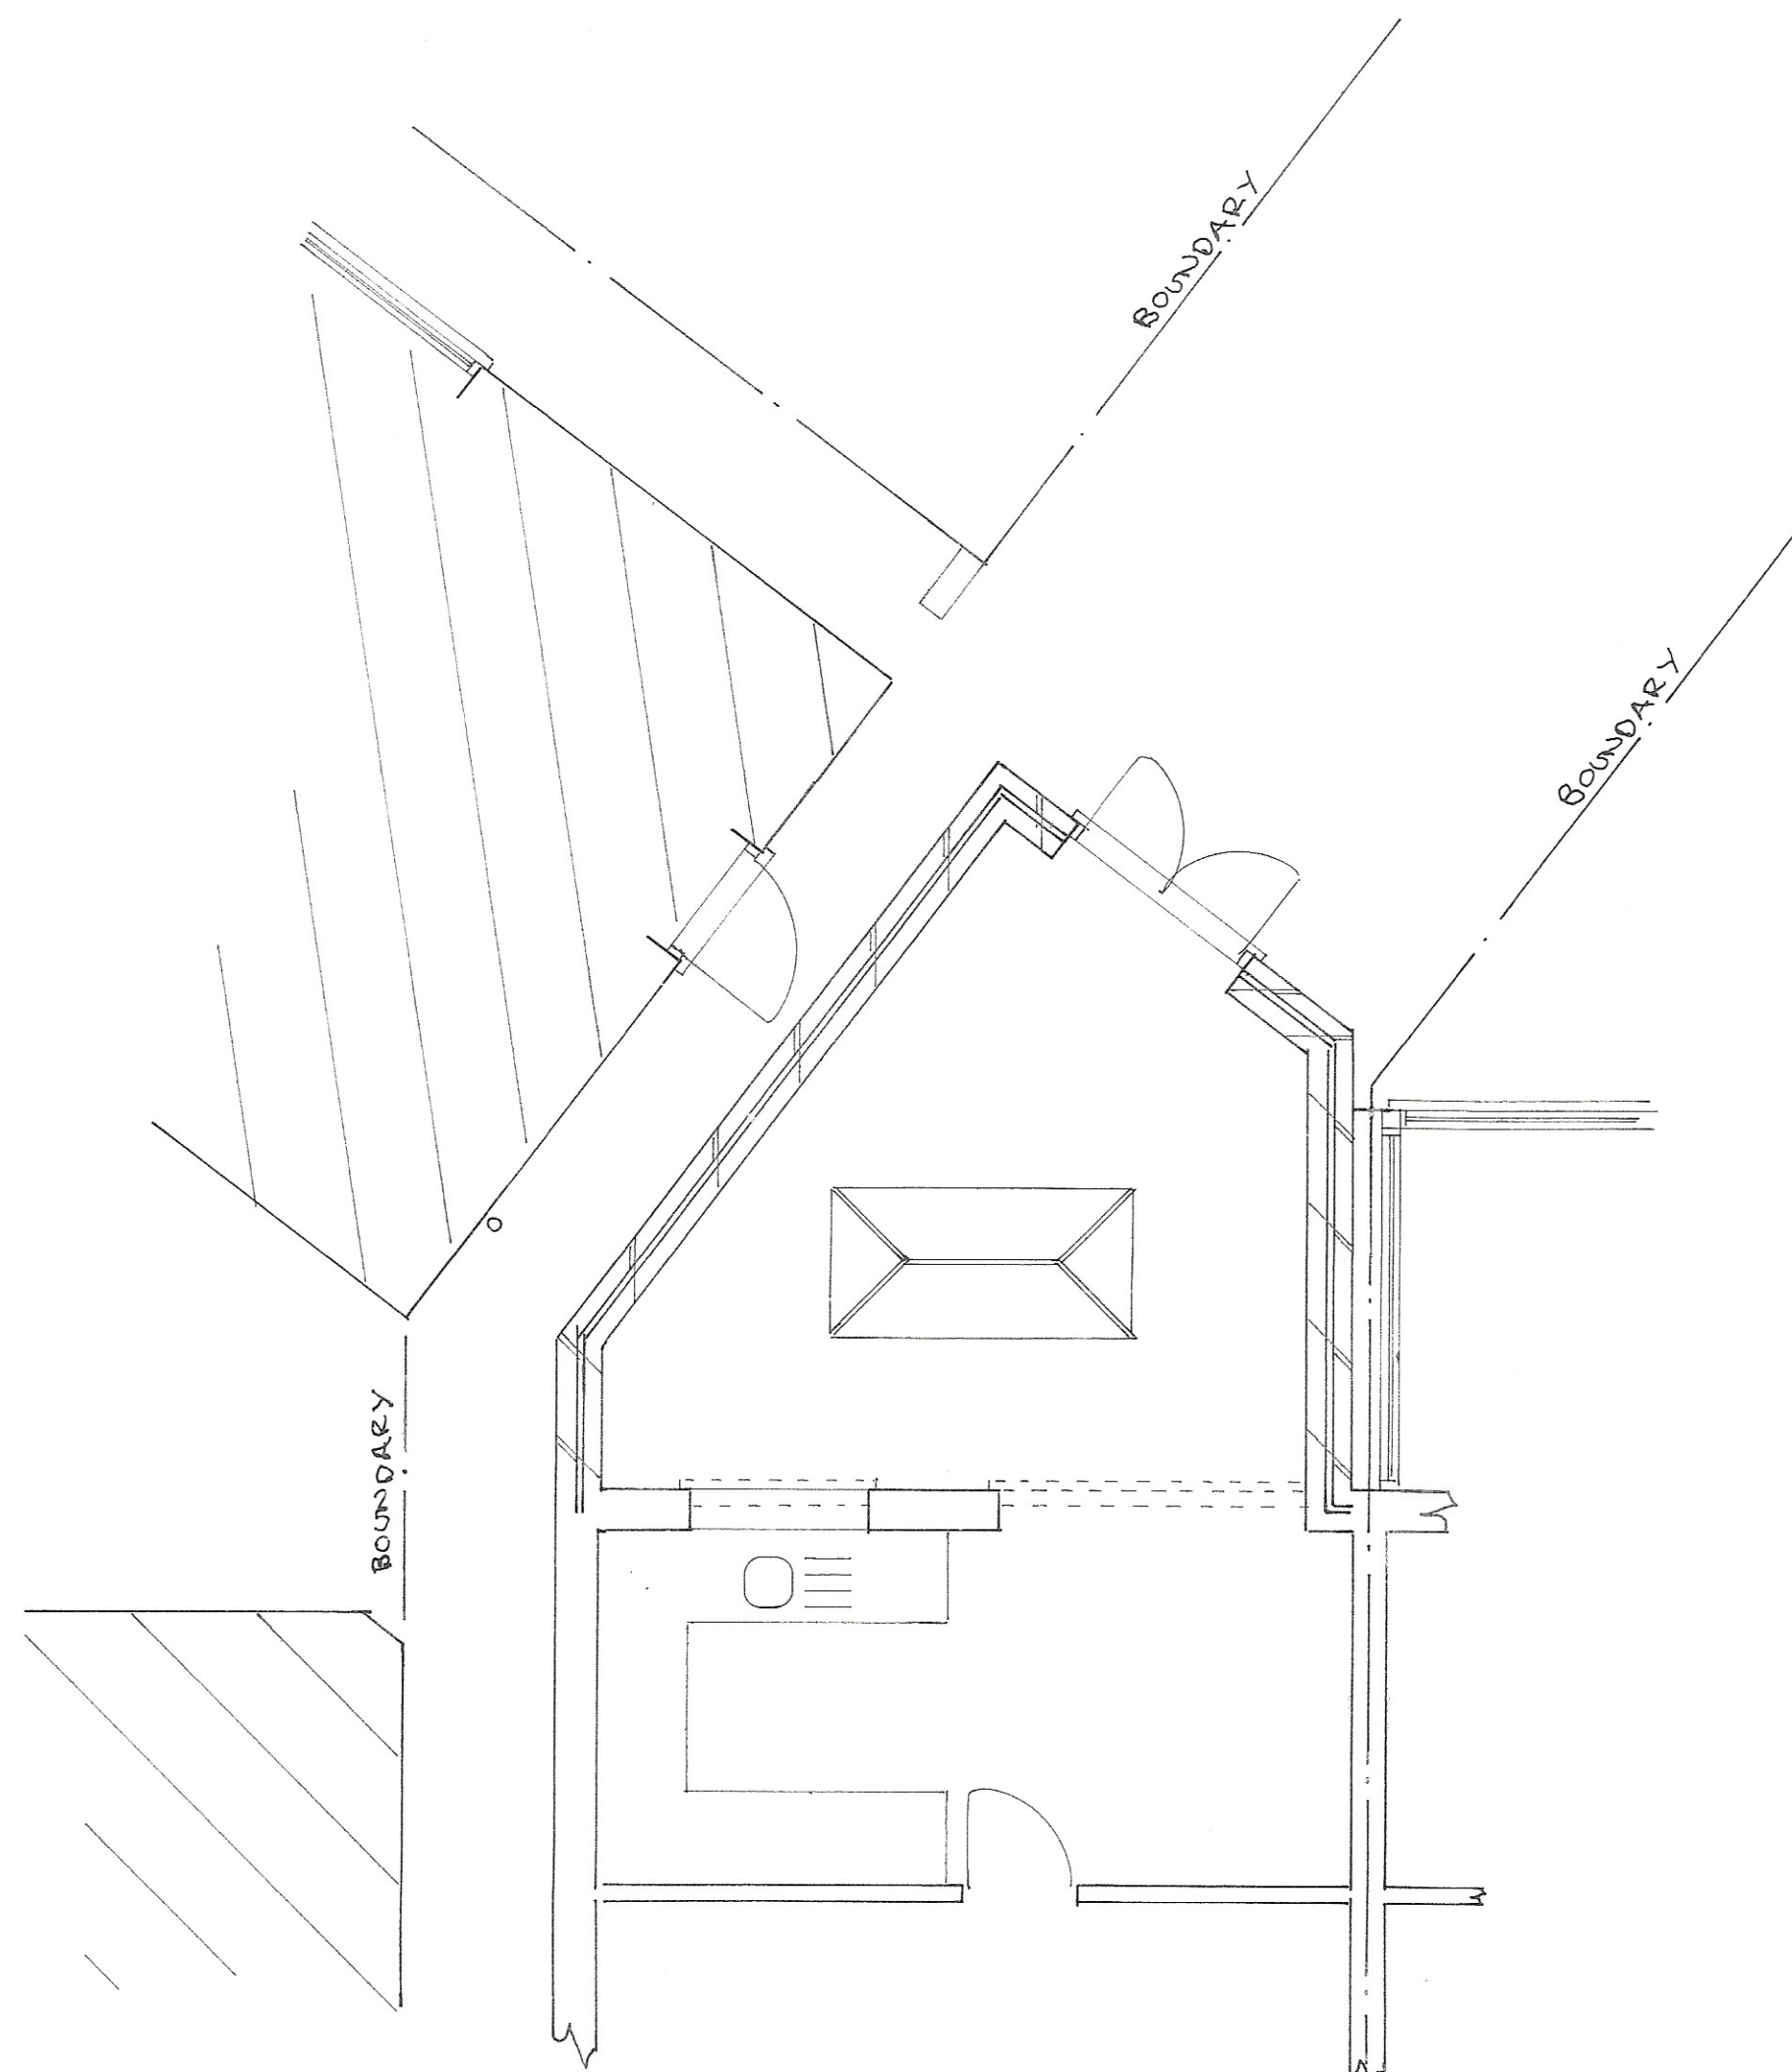


Plan
1 : 50

Proposed

PROPOSED SINGLE STOREY EXTENSION AT 88b, NYEWOOD LANE, BOGNOR REGIS
FOR MS.L.GROOME.

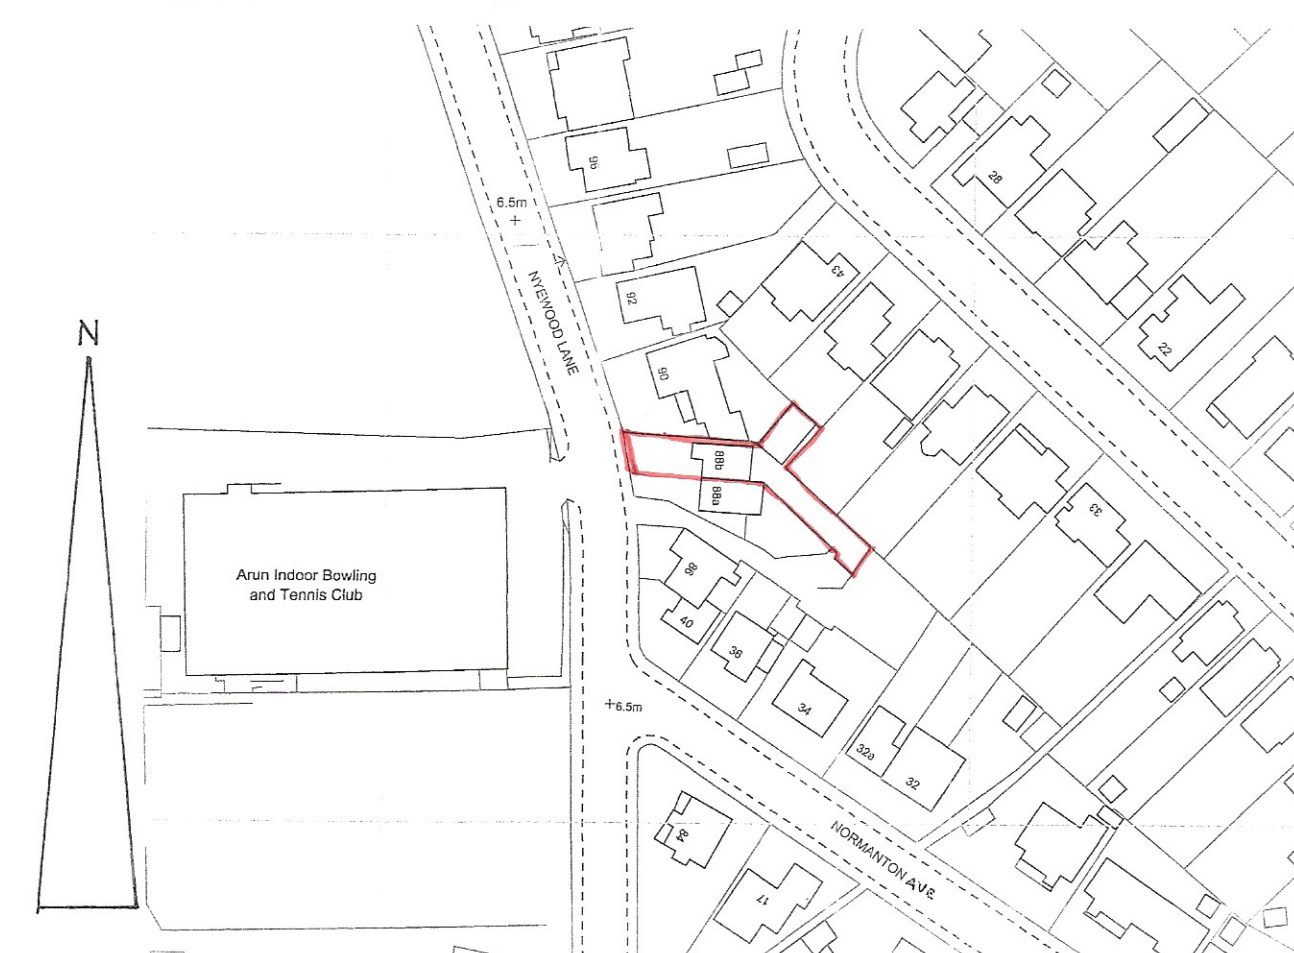

location plan
1 : 1250

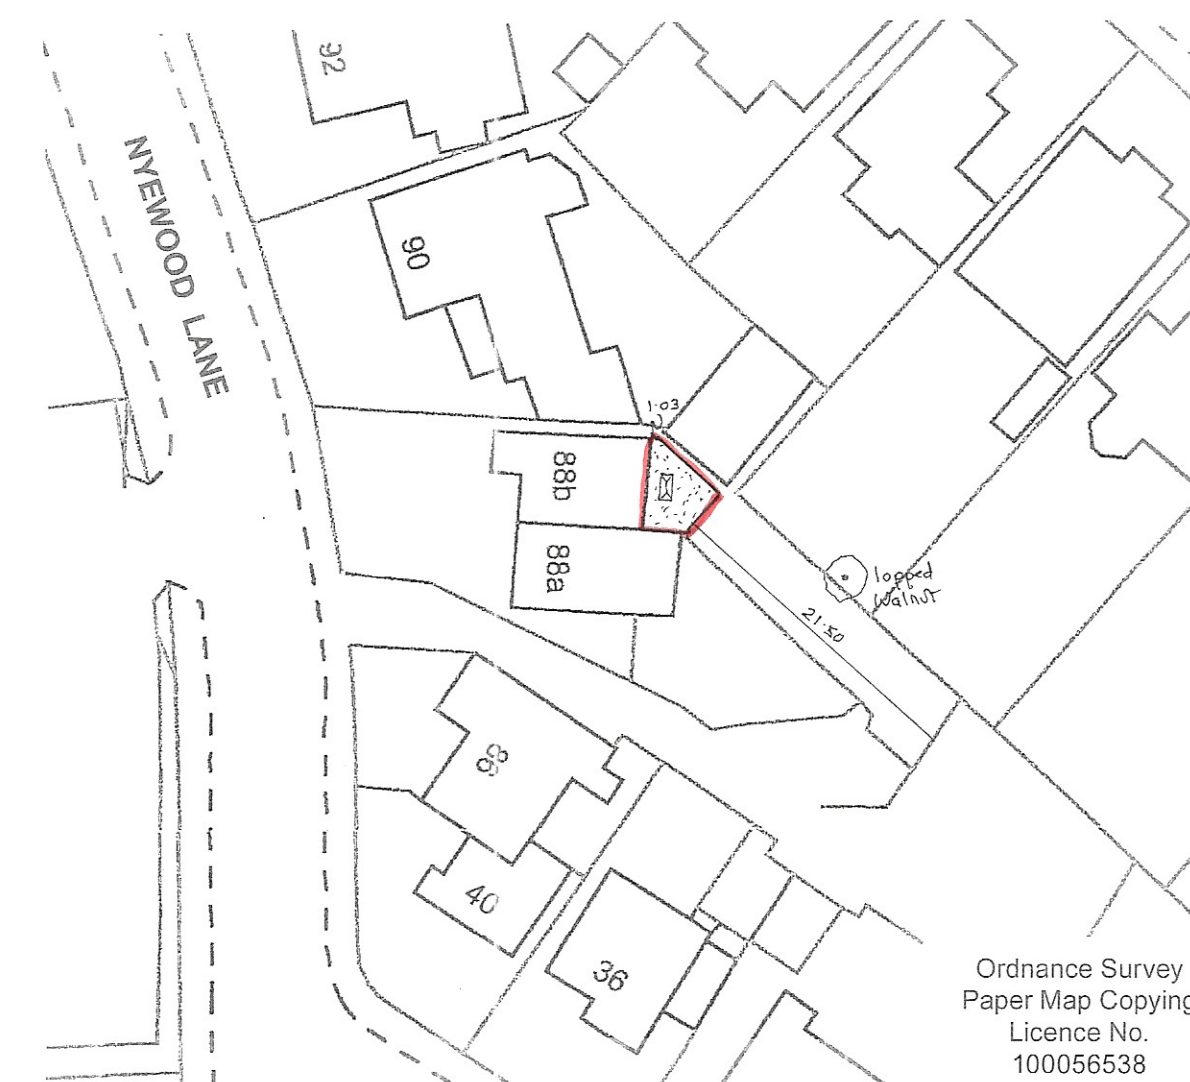

block plan
1 : 500

Ordnance Survey
Paper Map Copying
Licence No.
100056538

sheet 1 of 3

Bryan Butcher
Rainbow Cottage
Nyetimber Lane
Bognor Regis PO21 3JX
01243 266871
07973 233442
bryan.butcher@btinternet.com
www.bryanbutcher.com