




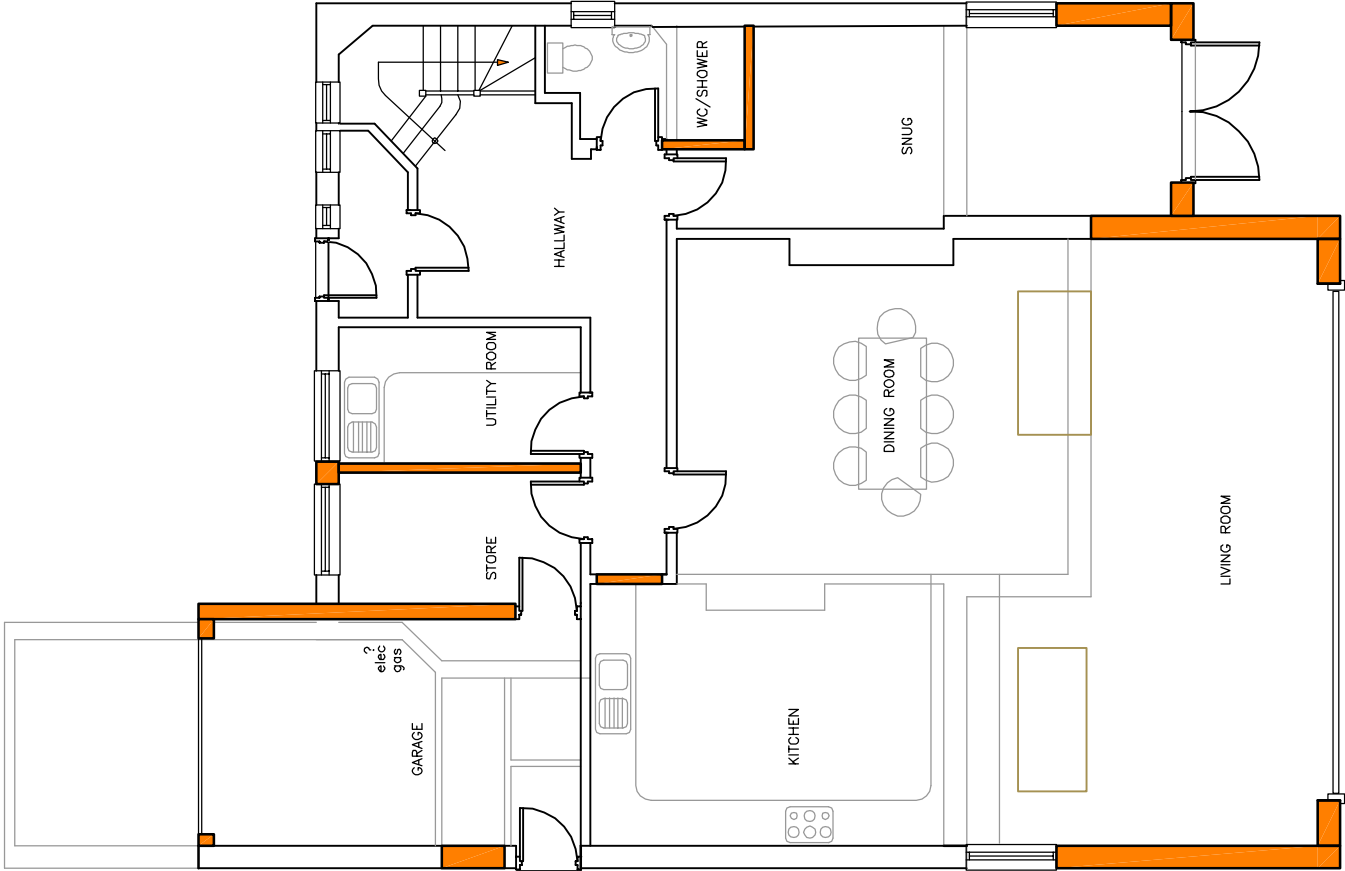


PROPOSED GROUND FLOOR PLAN 1:100

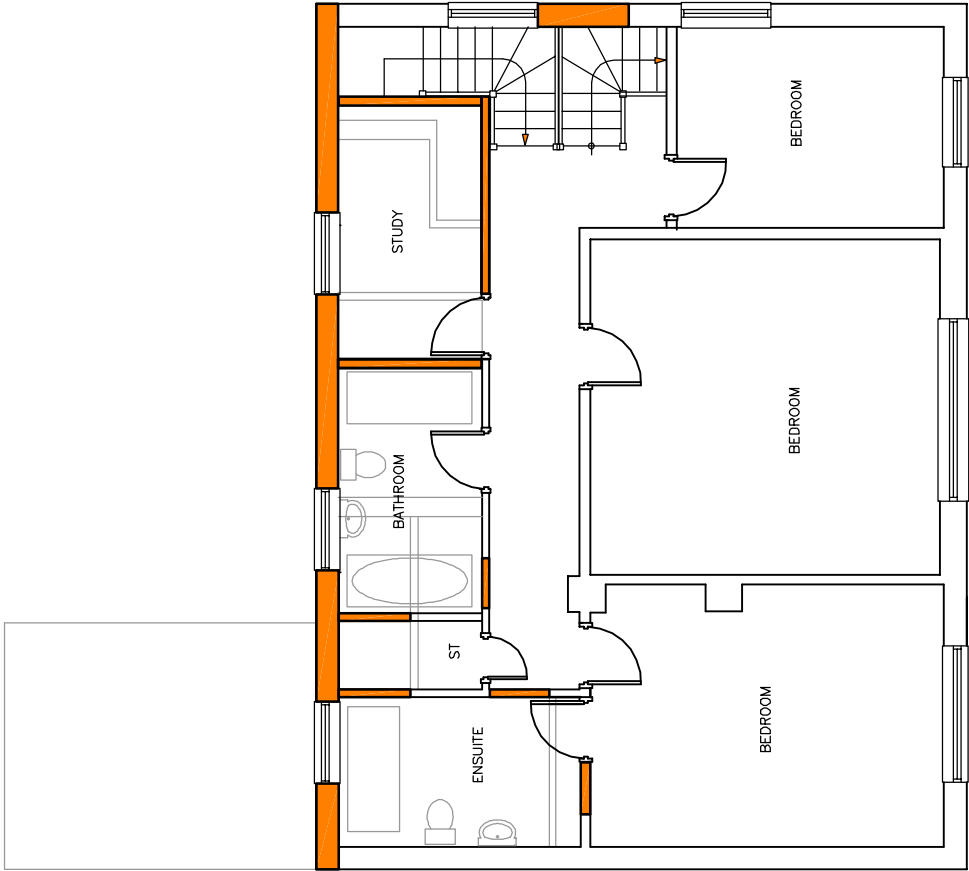

PROPOSED FIRST FLOOR PLAN 1:100

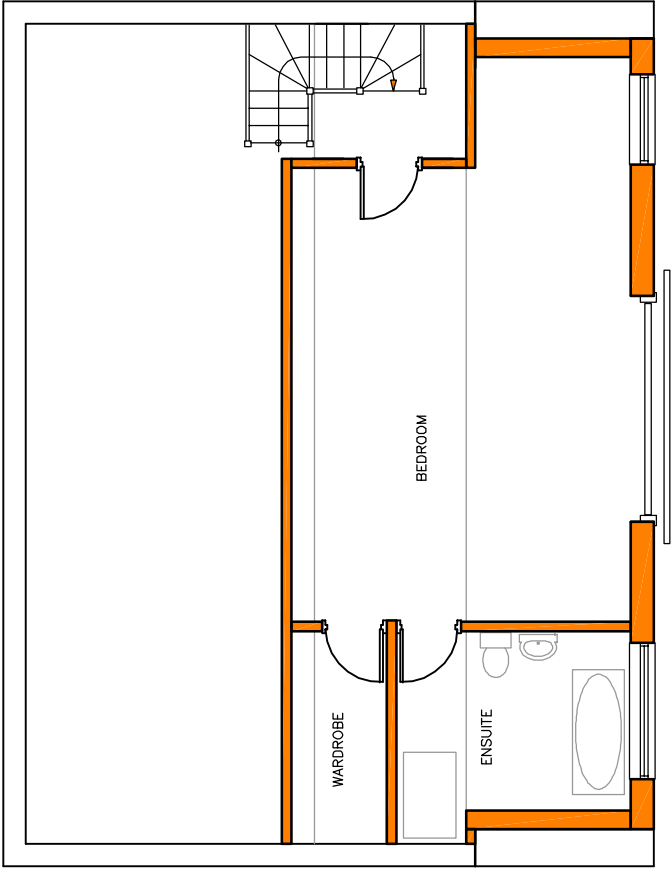

PROPOSED SECOND FLOOR PLAN 1:100

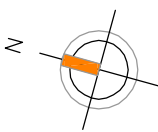

Amdesign
ARCHITECTURE DESIGN DEVELOPMENT
Leeza Aldis-Hobbs ARB RIBA SPAB
/mob: 07756 329400
e-mail: leeza@amdesignltd.co.uk

PROJECT
BLAKENEY COTTAGE
SYLVAN WAY
BOGNOR REGIS
PO21 2RS
PROJECT STAGE
PI ANNING

DRAWING
PROPOSED PLANS
DRAWING No
276/04
SCALE
DATE 1:100
OCT 2018
REVISION
DRAWN
CHECKED
LA

LETTER	REVISION	DATE

This scheme is subject to town planning and all other necessary consents. All dimensions and levels to be checked on site. This drawing is to be read in conjunction with other relevant drawings and documents. Report all discrepancies to the Architect before work commences.