




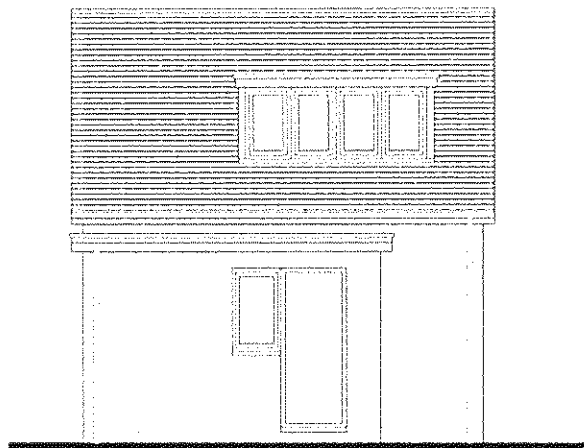


Proposed South East Elevation at 1:100 scale

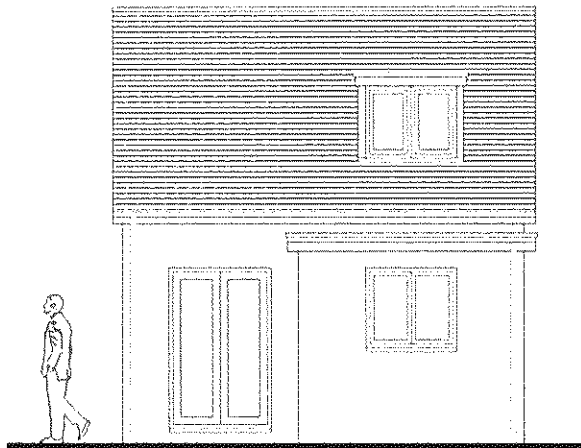

Proposed North West Elevation at 1:100 scale

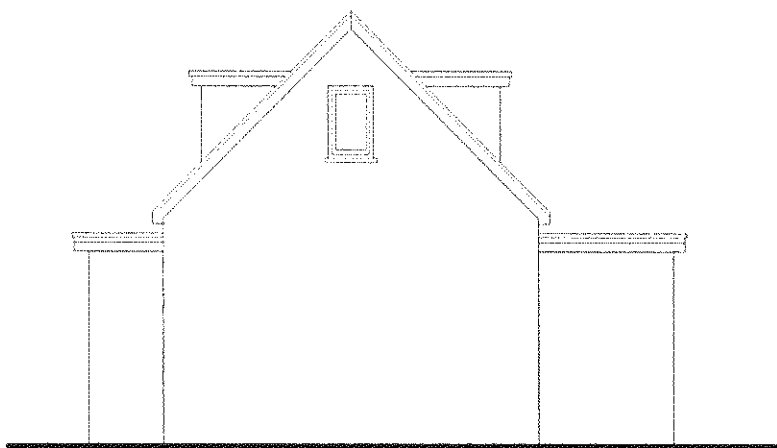


Proposed North East Elevation at 1:100 scale

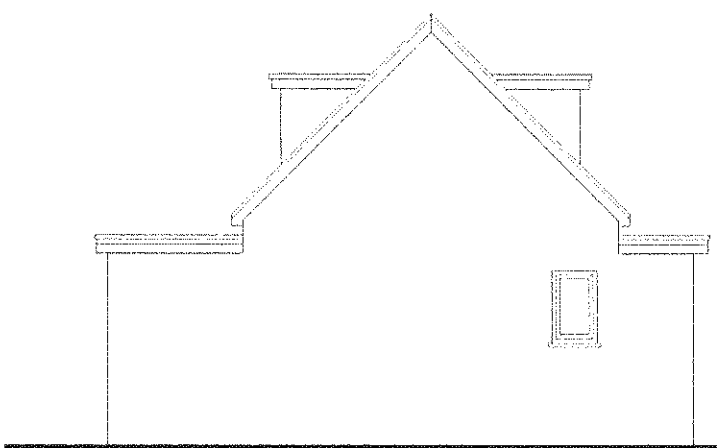


Proposed South West Elevation at 1:100 scale

6800

5000

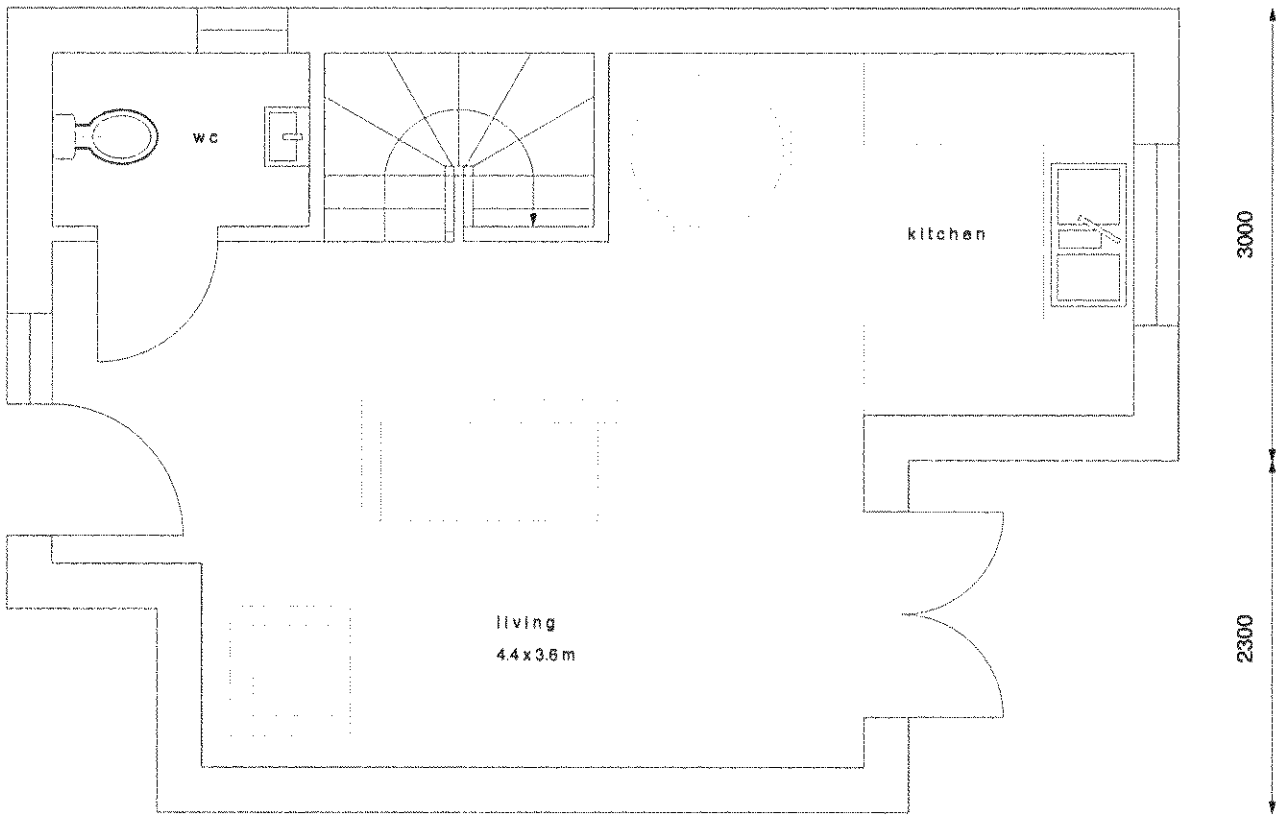

Proposed Ground Floor Plan at 1:50 scale

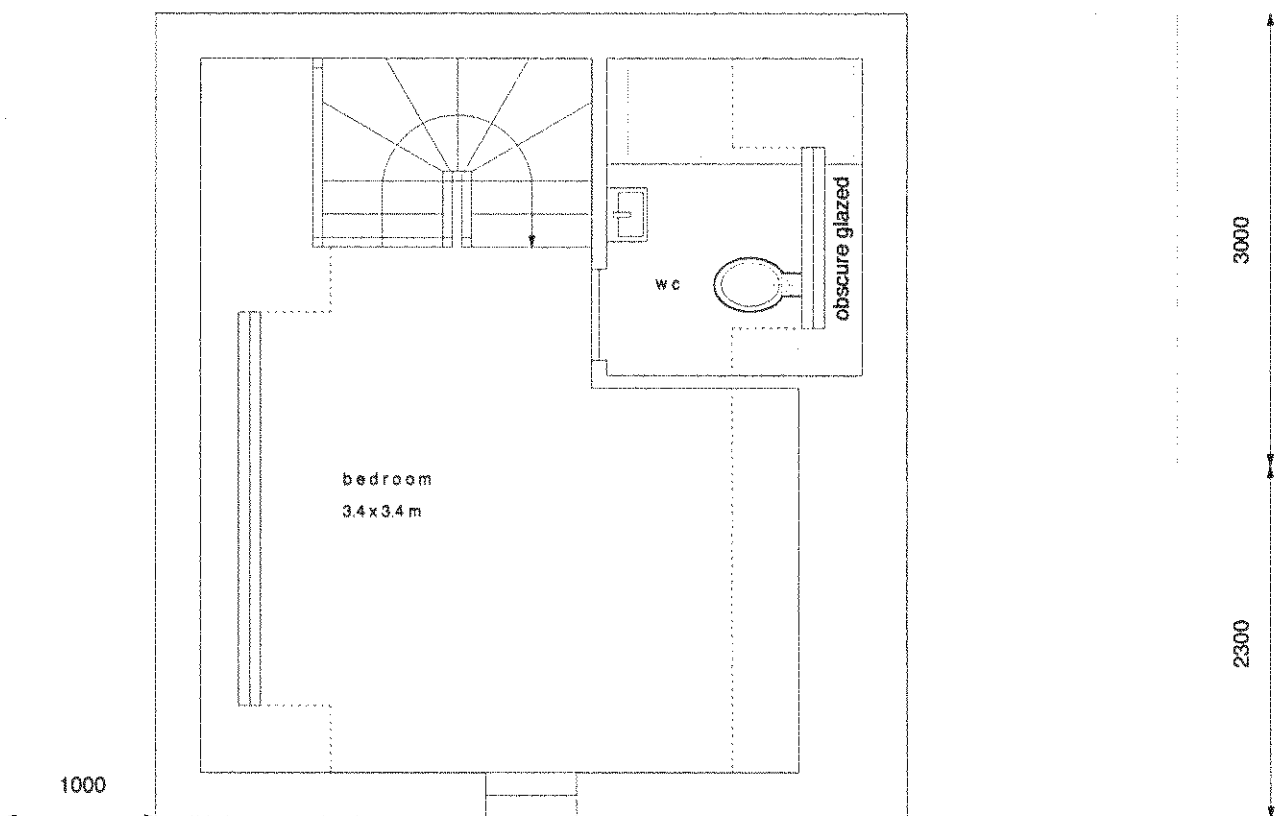

Proposed First Floor Plan at 1:50 scale

CLIENT	Herongate Homes Ltd	DRAWING		001 PLOT 3 - Proposed Plans & Elevations		NOTES	CORINTHIAN ARCHITECTURAL DESIGN 8 Davys Court, Funtington, Chichester, West Sussex. PO18 9LG 01243 576 078 > contact@corinthianad.co.uk > www.corinthianad.co.uk
SITE	Land Adjacent to: 14 Ivydale Road, Bognor Regis, West Sussex	REVISION				Drawings are not to be scaled except for planning purposes. Room dimensions are approximate. All dimensions to be checked on site. All dimensions in mm's. Drawings are subject to local authority approval. Drawings are subject to engineers design/ specification/ approval.	
PROJECT	Proposed Residential Development	DATE	21 01 11	SCALE	1: 100 & 50 @ A3		