



THIS DRAWING IS THE COPYRIGHT OF VIVID DESIGN STUDIO LTD AND
MUST NOT BE COPIED, ALTERED OR REPRODUCED IN ANY WAY NEITHER
PASSED TO A THIRD PARTY WITHOUT THEIR WRITTEN PERMISSION.

DIMENSIONS TO BE CHECKED ON SITE BEFORE COMMENCING WORK AND ANY DISCREPANCIES SHALL BE REPORTED TO THE DESIGNER. FIGURED DIMENSIONS MUST BE TAKEN IN PREFERENCE TO SCALED DIMENSIONS.

Rev:-	Description:-	Date:-	Chkd by:-

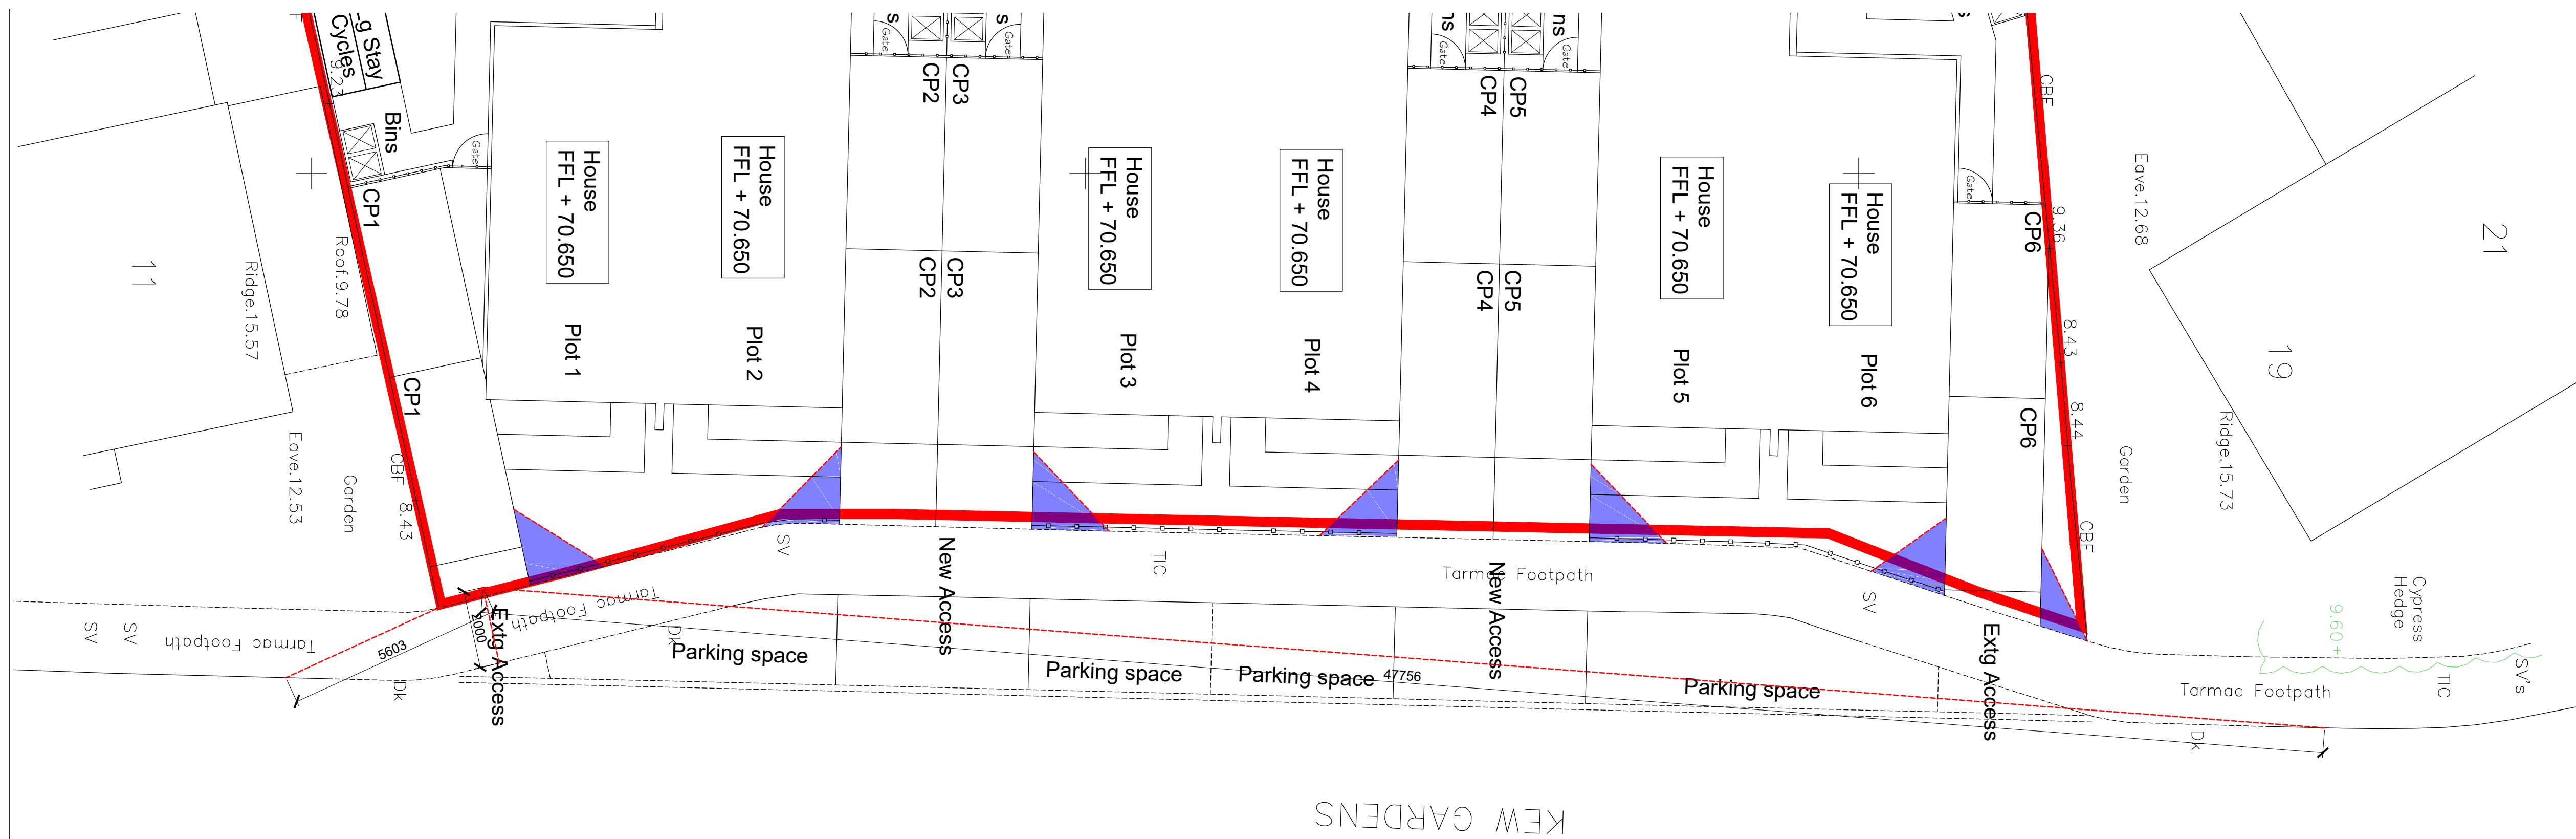

PROPOSED VISIBILITY SPLAYS PLOT 1 (1:100)

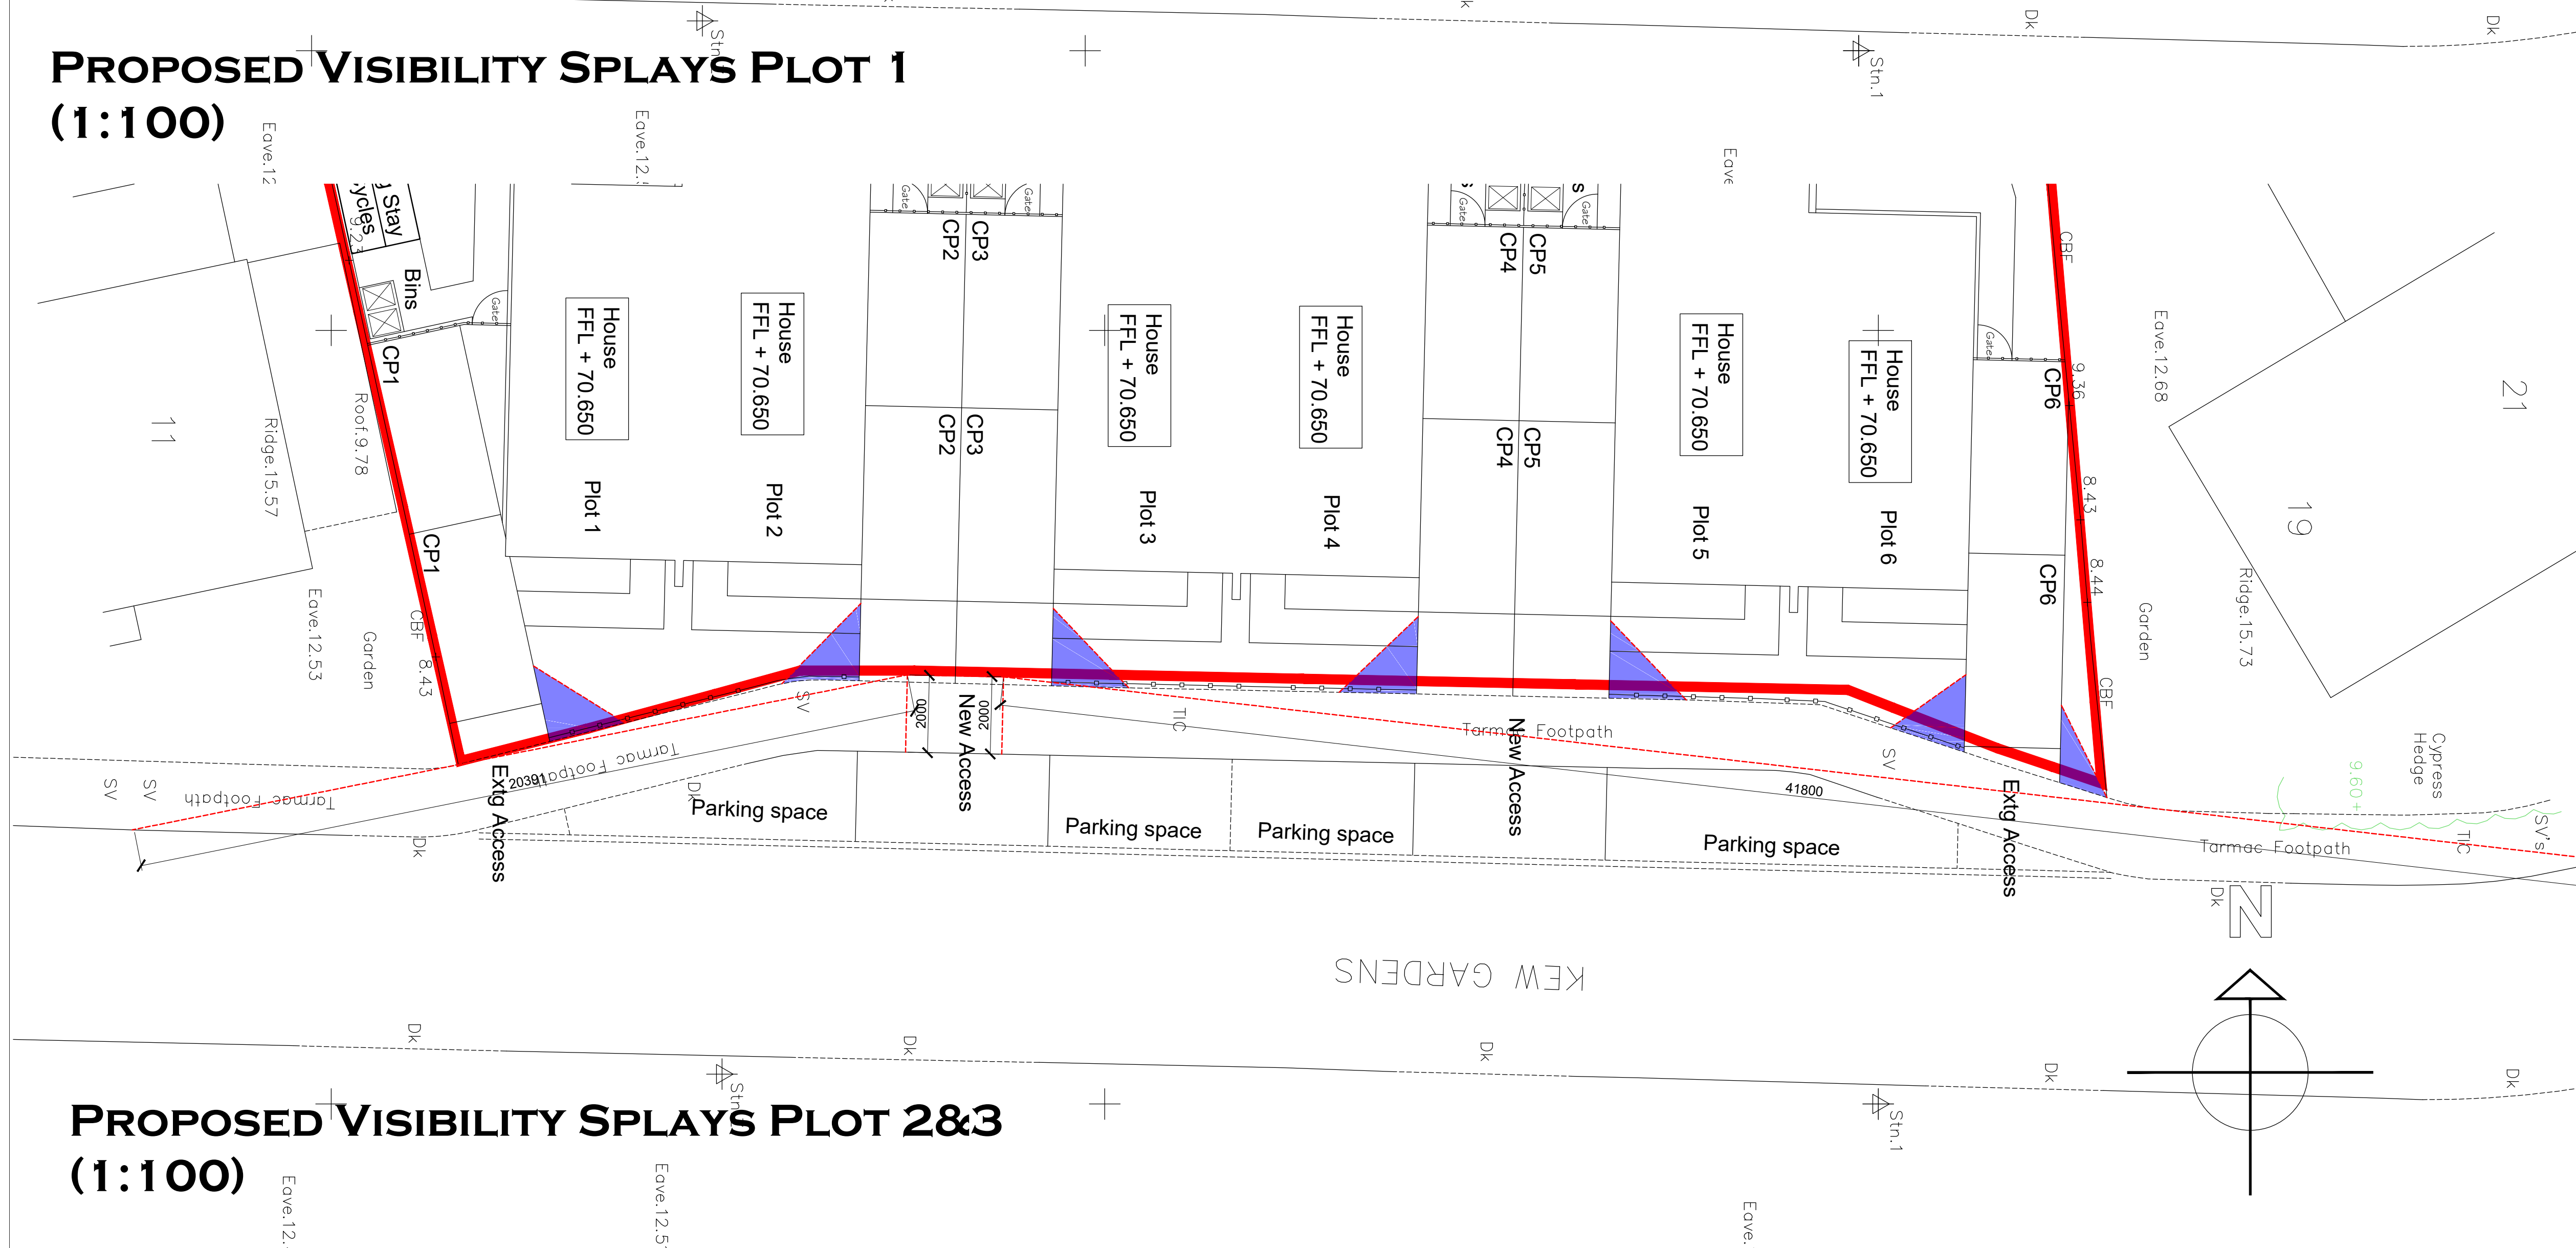

PROPOSED VISIBILITY SPLAYS PLOT 2&3 (1:100)



The Barn, Calcot Mount Business Park, Calcot Lane,
Curdridge, Southampton, Hampshire, SO32 2BN
Tel: 01489 786670
Email: info@vividdesignstudio.co.uk
Website: www.vividdesignstudio.co.uk

Project:-	
Proposed Residential Development 15-17 Kew Gardens Bognor Regis West Sussex	
Title:-	
Proposed Visibility Plan (Plots 1,2&3)	
Client:-	
Imperial Homes (Southern) Ltd	
Scale:-	
1:100 (@A1)	
Drawn By:-	Checked By:-
PJD	
Date:-	Date:-
02/03/20	
Job.No:-	Drg.No:-
180037	16
	Rev:-