




1 : 1250

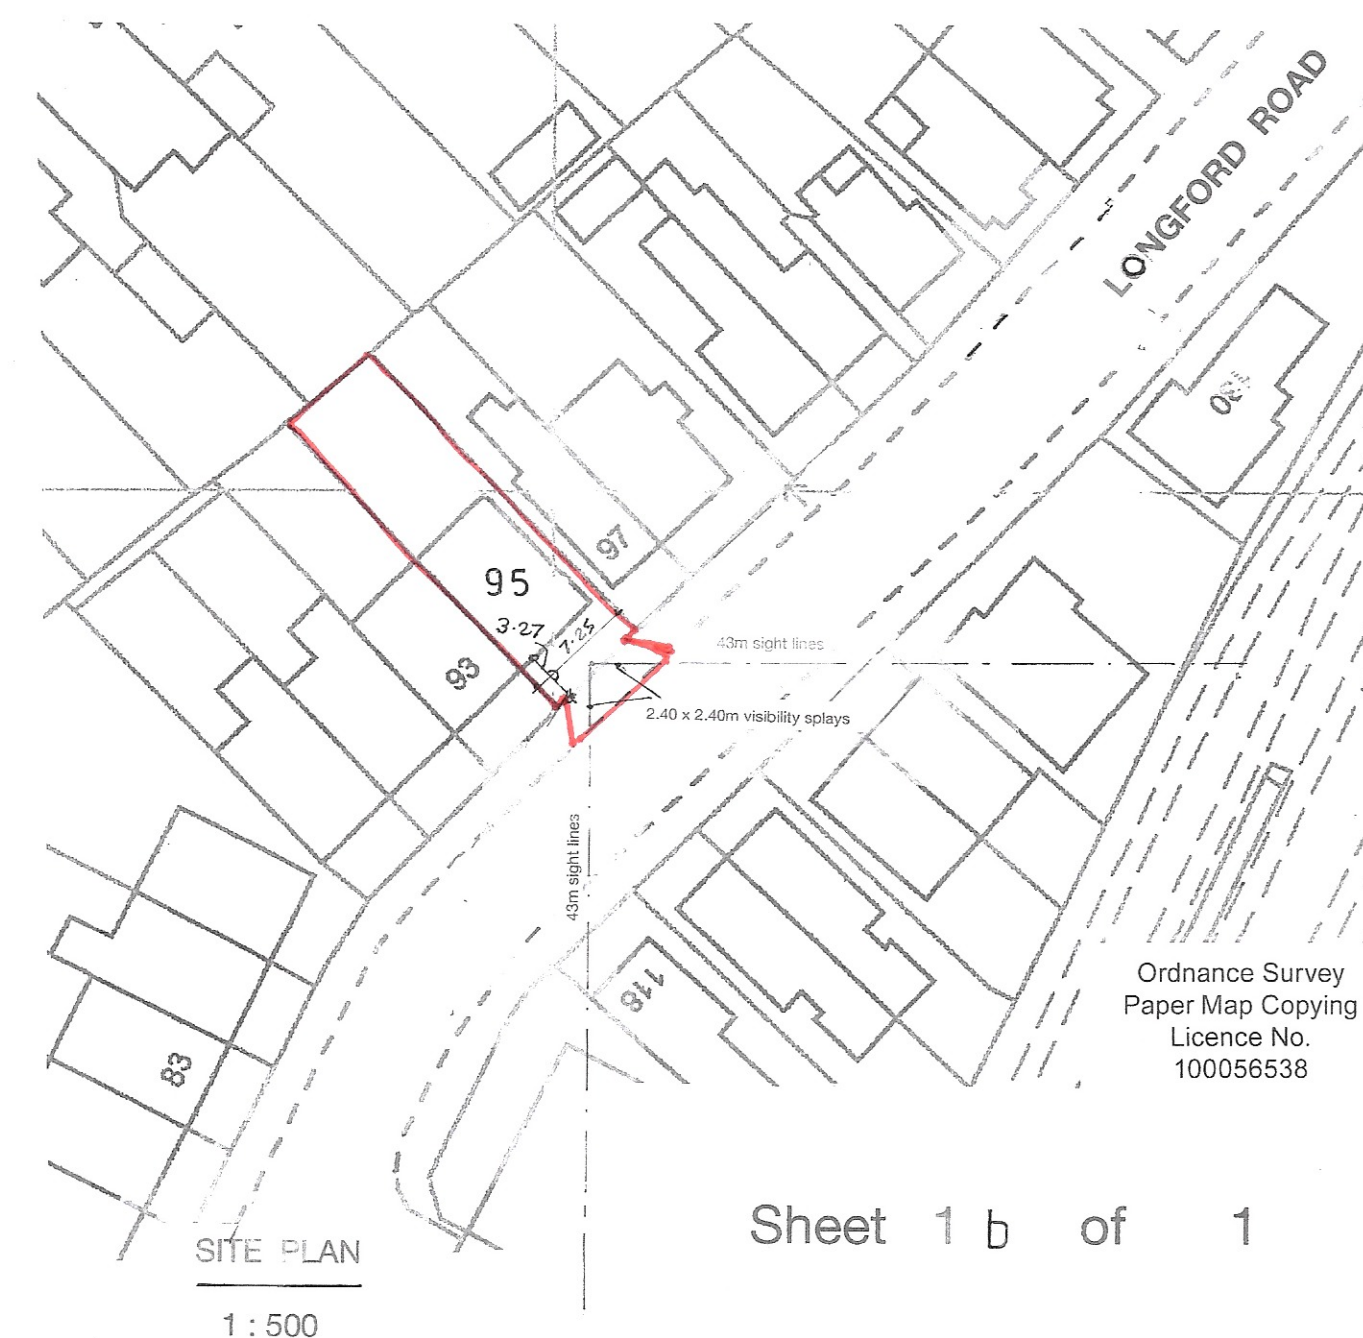

Ordnance Survey
Paper Map Copying
Licence No.
100056538

Sheet 1 b of 1

PROPOSED NEW VEHICULAR ENTRANCE AT 95, LONGFORD. ROAD, BOGNOR REGIS
FOR MR. & MRS. S. BAKER - BROWN.

Bryan Butcher
Rainbow Cottage
Nyetimber Lane
Bognor Regis PO21 3JX
01243 266871
07973 233442
bryan.butcher@btinternet.com
www.bryanbutcher.com