


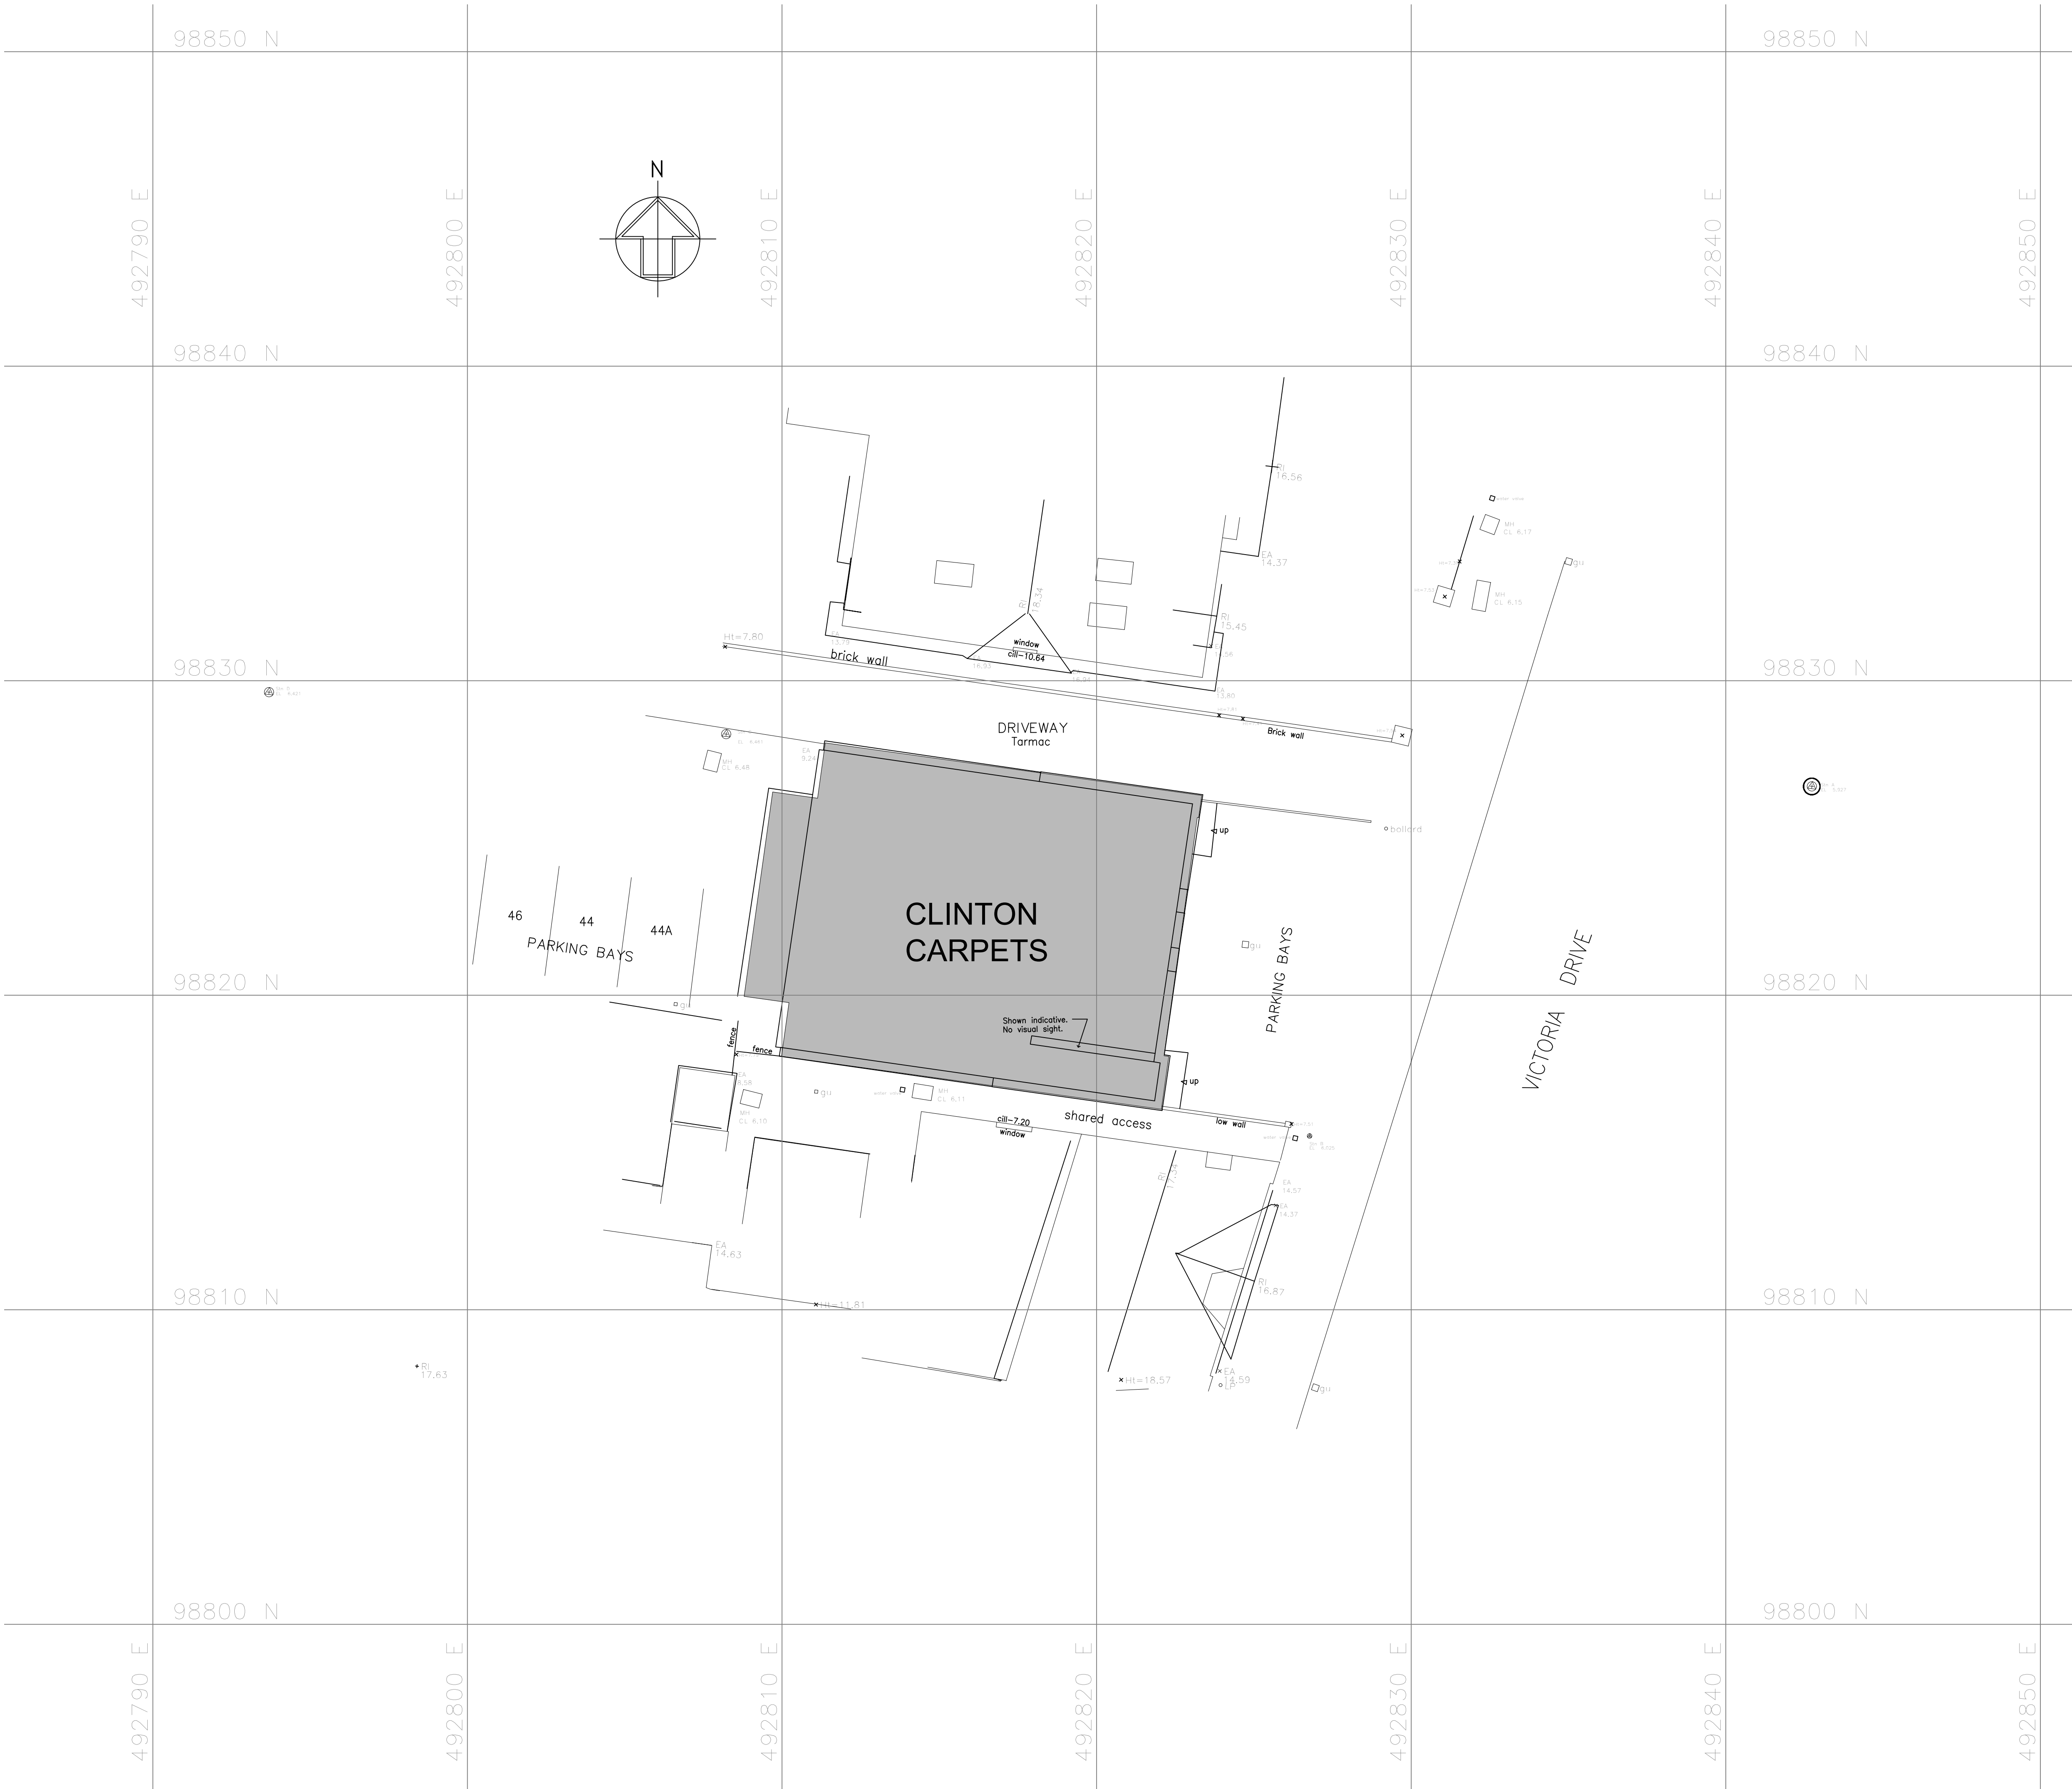

NOTES
ALL DIMENSIONS TO BE TAKEN IN PREFERENCE TO SCALE, AND ARE TO BE CHECKED ON SITE PRIOR TO COMMENCING WORK.
THIS DRAWING IS TO BE READ IN CONJUNCTION WITH ALL OTHER DOCUMENTS RELATING TO THIS PROJECT.
ANY DISCREPANCIES ARE TO BE REFERRED IMMEDIATELY TO THE PROJECT SURVEYOR.
THIS DRAWING IS COPYRIGHT, AND SHOULD NOT BE USED OR REPRODUCED WITHOUT PERMISSION.
IT IS THE CONTRACTOR'S RESPONSIBILITY TO ENSURE COMPLIANCE WITH THE BUILDING REGULATIONS.

LEGEND

BANKING		SLOPING MASONRY	
BUSHES & HEDGES		FENCE	
MARSH		WALL	
TREES		BUILDING - SURVEYED	
		BUILDING - NOT SURVEYED	
		OPEN SIDED BUILDING	
		GLASS ROOFED	
		CONTOURS	
		OVERHEAD WIRES	

ABBREVIATIONS (WHERE APPLICABLE)

AR VALVE	AV	MANHOLE	MH
BELUSHIA BEACON	BB	NOTICE BOARD	NB
BOLLARD	B	NAME PLATE	NP
BRITISH TELECOM BOX	BTB	OVERHEAD WIRES	OHW
BRITISH TELECOM MANHOLE	BTM	PARKING METER	PM
BRICKWORK	BR	ROAD SIGN	RS
BUS STOP	BS	ROD LEVEL	RL
CABLE TV	CTV	RODING EYE	RE
COVER LEVEL	CL	RETAINING WALL	RTW
CABLE MANHOLE	CM	SLUICE VALVE	SV
CONCRETE POST	CP	STOP COCK	SC
DOWN PIPE	DP	SUPPLY LEVEL	SL
DROP KERN	DK	SPOT LEVEL	SP
EAVES LEVEL	EL	STRUCTURAL SLAB LEVEL	SBL
ELECTRICITY CABLE PIT	ECP	STATION	STN
ELECTRICITY CONTROL BOX	ECB	TREE STUMP	TS
ELECTRICITY POLE	EP	TELEGRAPH POLE	TP
EARTH ROD	ER	TELEPHONE CALL BOX	TCS
FIRE HYDRANT	FH	TOP OF KERB	TK
FLOOR BED	FB	TURNSTILE	TL
FOOTPATH	FP	TRAFFIC LIGHT	TL
FLOOR LEVEL	FL	TOP OF WALL	TW
FLAG STAFF	FS	UNDERGROUND	UG
GAS VALVE	GV	UNABLE TO SURVEY	UTS
GATE STOP	GS	UNABLE TO SURVEY	UTS
GULLY	G	VENT PIPE	VP
GULLY OUTLET	GO	WATER LEVEL	WL
INSPECTION COVER	IC	WATER METER	WM
INVERT LEVEL	IL	WASH OUT	WO
LAMP POST	LP	WASTE PIPE	WP
LETTER BOX	LB	WATER VALVE	WV
BUILDING			
ACCESS HATCH	AH	WINDOW CILL LEVEL	WCL
ARCH HEAD HEIGHT	AHH	WINDOW HEAD LEVEL	WHL
ARCH HEAD LEVEL	AHL	SKYLIGHT	SKL
ARCH SPRINGER HEIGHT	ASH	SOL AND VENT PIPE	SVP
ARCH SPRINGER LEVEL	ASL	THRESHOLD LEVEL	THL
BEAM	BE	WASH BASIN	WBS
BEAM HEIGHT	BH	WATER TANK	WT
BEAM HEAD LEVEL	BHL		
BEAM SOFFIT LEVEL	BSL	FENCES	
BOLLARD	B	BARRIED WIRE FENCE	BWF
CILL TO HEAD	CH	CORRUGATED IRON FENCE	CIF
CEILING LEVEL	CL	CLOSE BOARD FENCE	CBF
DOOR HEAD	DH	CHAIN LINK FENCE	CLF
DOOR HEAD LEVEL	DHL	CHESTNUT PALING FENCE	CPF
FIRE ALARM	FA	FENCE POST	FPO
FLOOR TO CILL	FC	IRON RAILING FENCE	IRF
FALSE CEILING	FC	IRON RAILING FENCE	IRF
FLOOR TO CEILING HEIGHT	FCH	IRON RAILING FENCE	IRF
FINISHED FLOOR LEVEL	FFL	MISCELLANEOUS FENCING	Misc F
		POST AND CHAIN FENCE	PCF
		POST AND RAIL FENCE	PRF
		POST AND WIRE FENCE	PWF
		TUBULAR STEEL RAIL	TSP
		WIRE MESH FENCE	WMF

Note:
Survey is based on OS datum +5.927
Station A shown ringed in red.

Scale bar (m)

A PLANNING ISSUE
REV DESCRIPTION
DATE

PROJECT
5 VICTORIA DRIVE
BOGNOR REGIS
WEST SUSSEX PO21 2RH

DRAWING TITLE
EXISTING SITE LAYOUT

CLIENT
RAGLESS PROPERTY LTD

SCALE
1:100 @A1

DRAWN BY
MJW

DATE
OCT 19

DWG NO
614/5UO1

REV. A

CHARTERED BUILDING SURVEYORS

SLOANE & BROWN

ARCHITECTURAL SERVICES

Unit 3b Woodhorn Business Centre
Woodhorn Lane
Oving Chichester
West Sussex PO20 2BX
Tel 01243 774764
www.sloaneandbrown.co.uk