


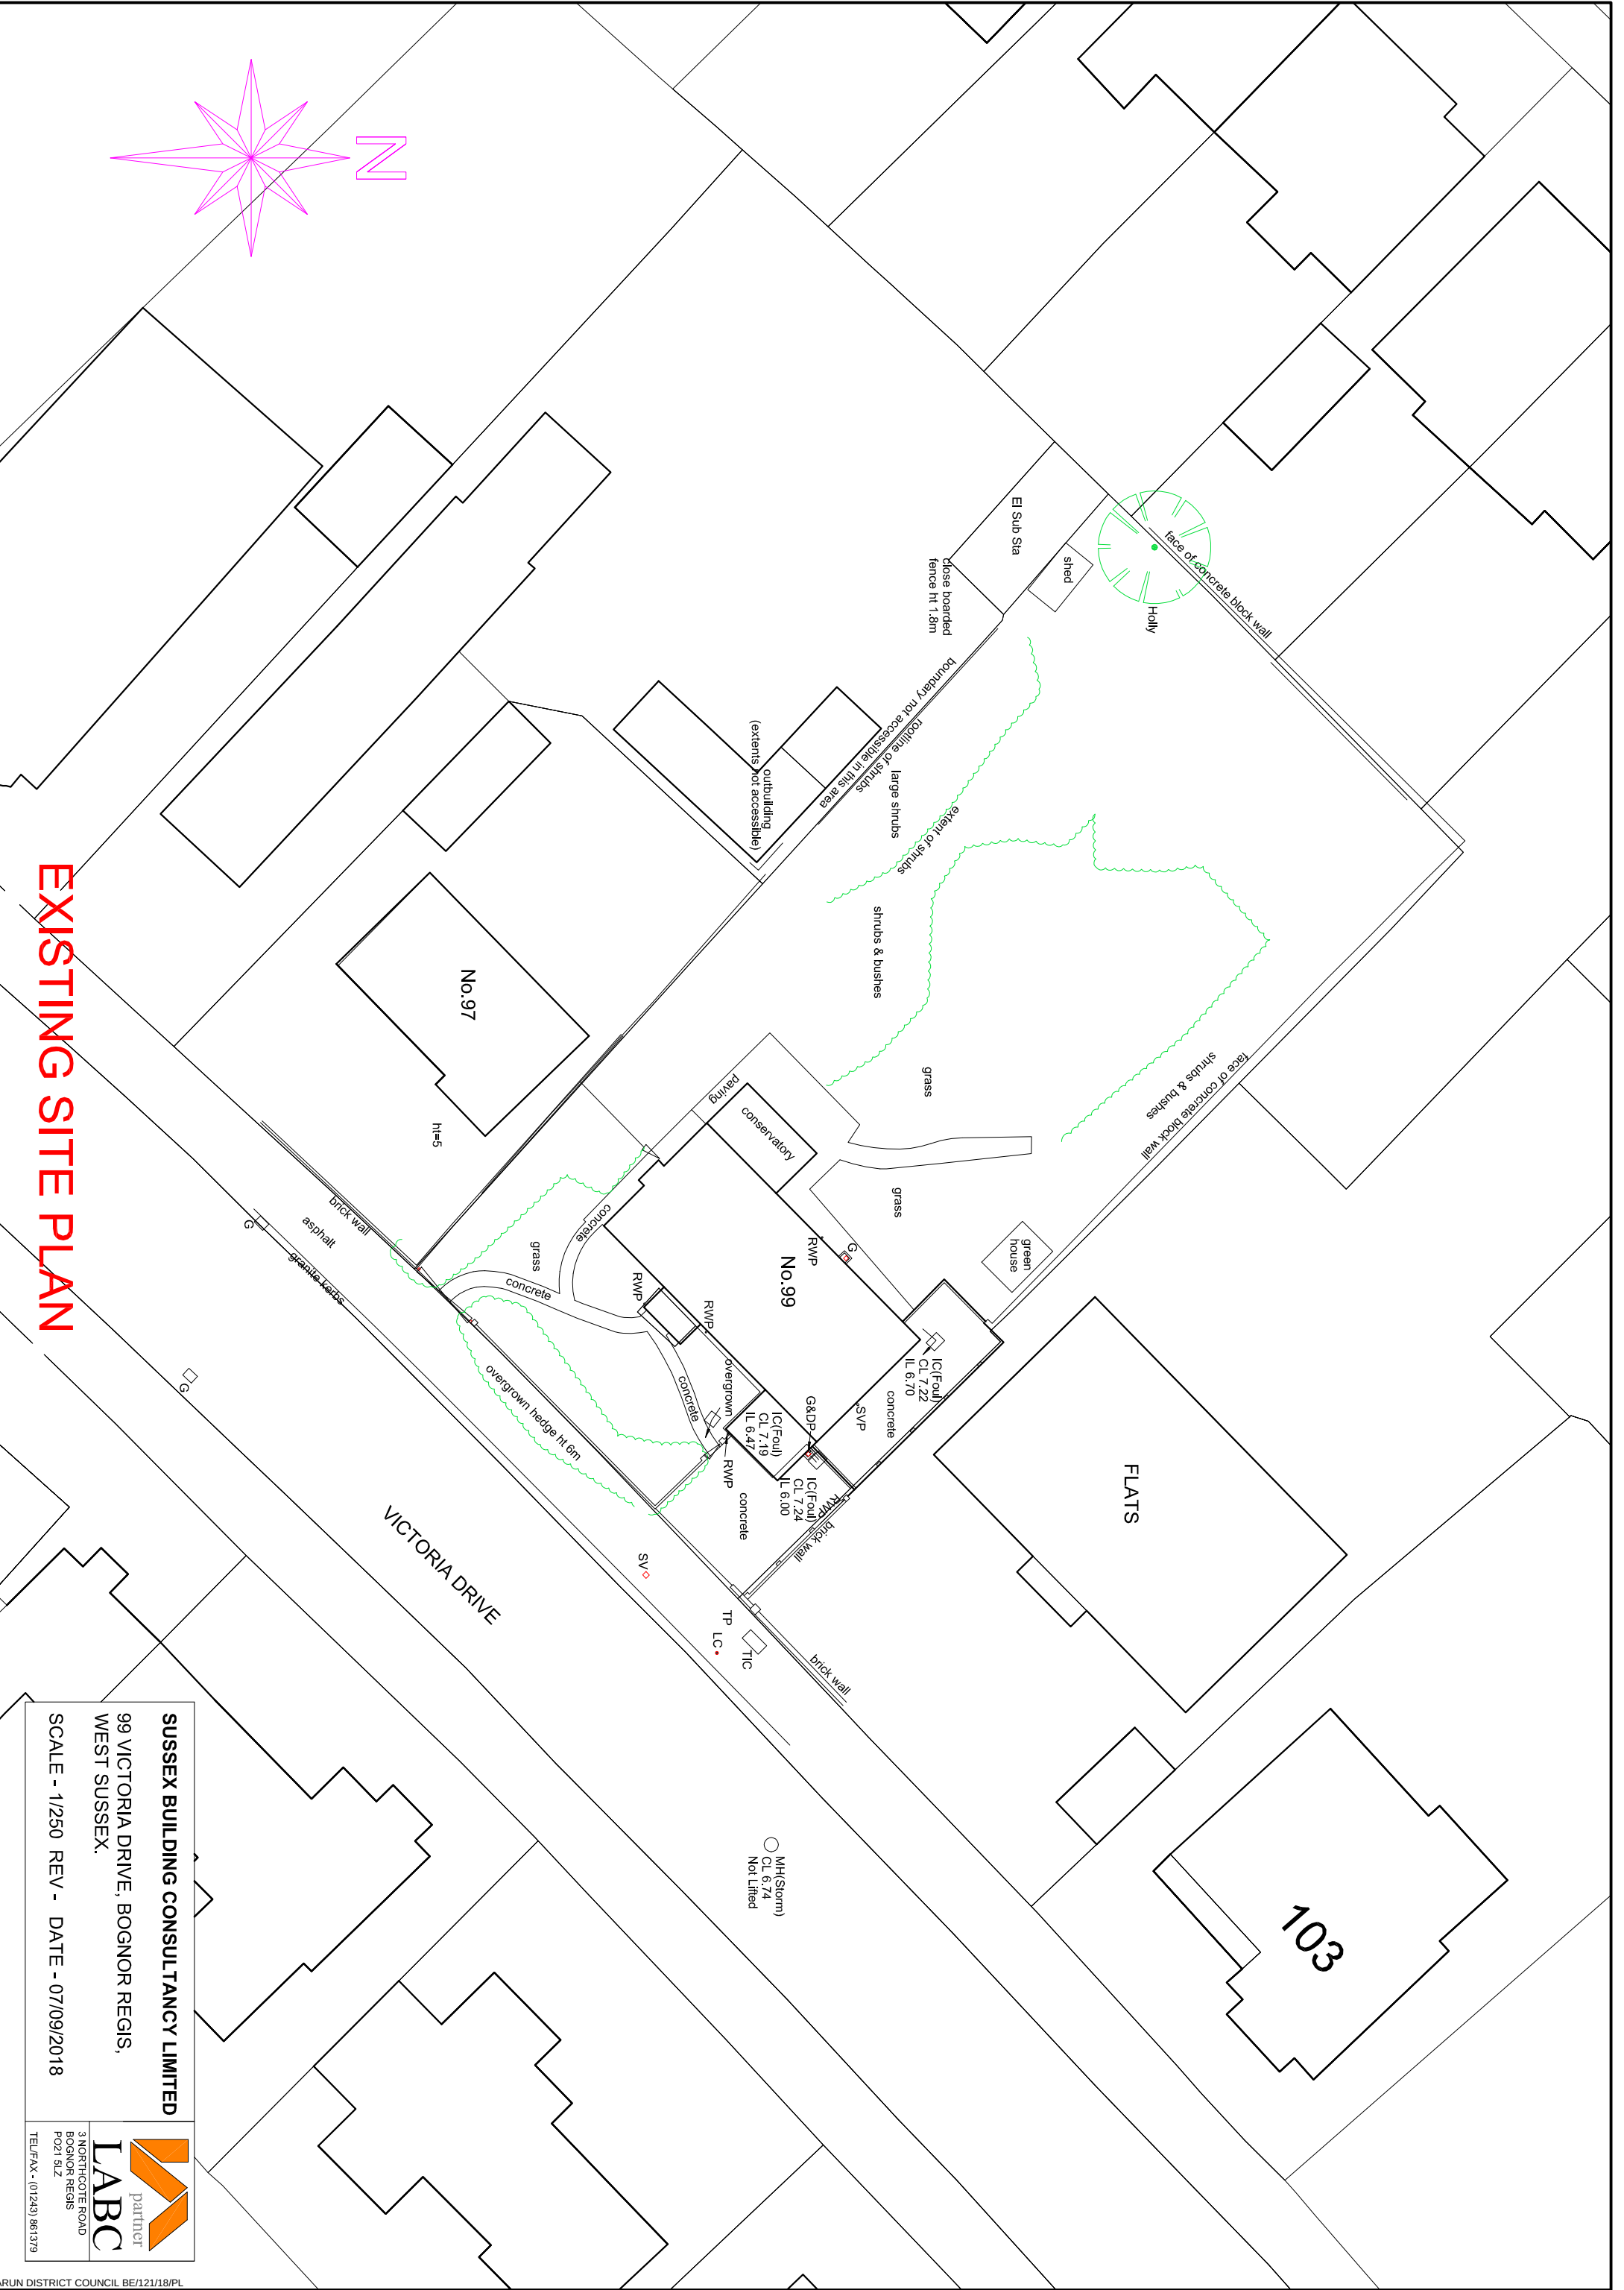

EXISTING SITE PLAN

SUSSEX BUILDING CONSULTANCY LIMITED

99 VICTORIA DRIVE, BOGNOR REGIS,
WEST SUSSEX.

SCALE - 1/250 REV - DATE - 07/09/2018



partner
LABC

3 NORTHCOTE ROAD
BOGNOR REGIS
PO21 5LZ
TEL/FAX - (01243) 861379