
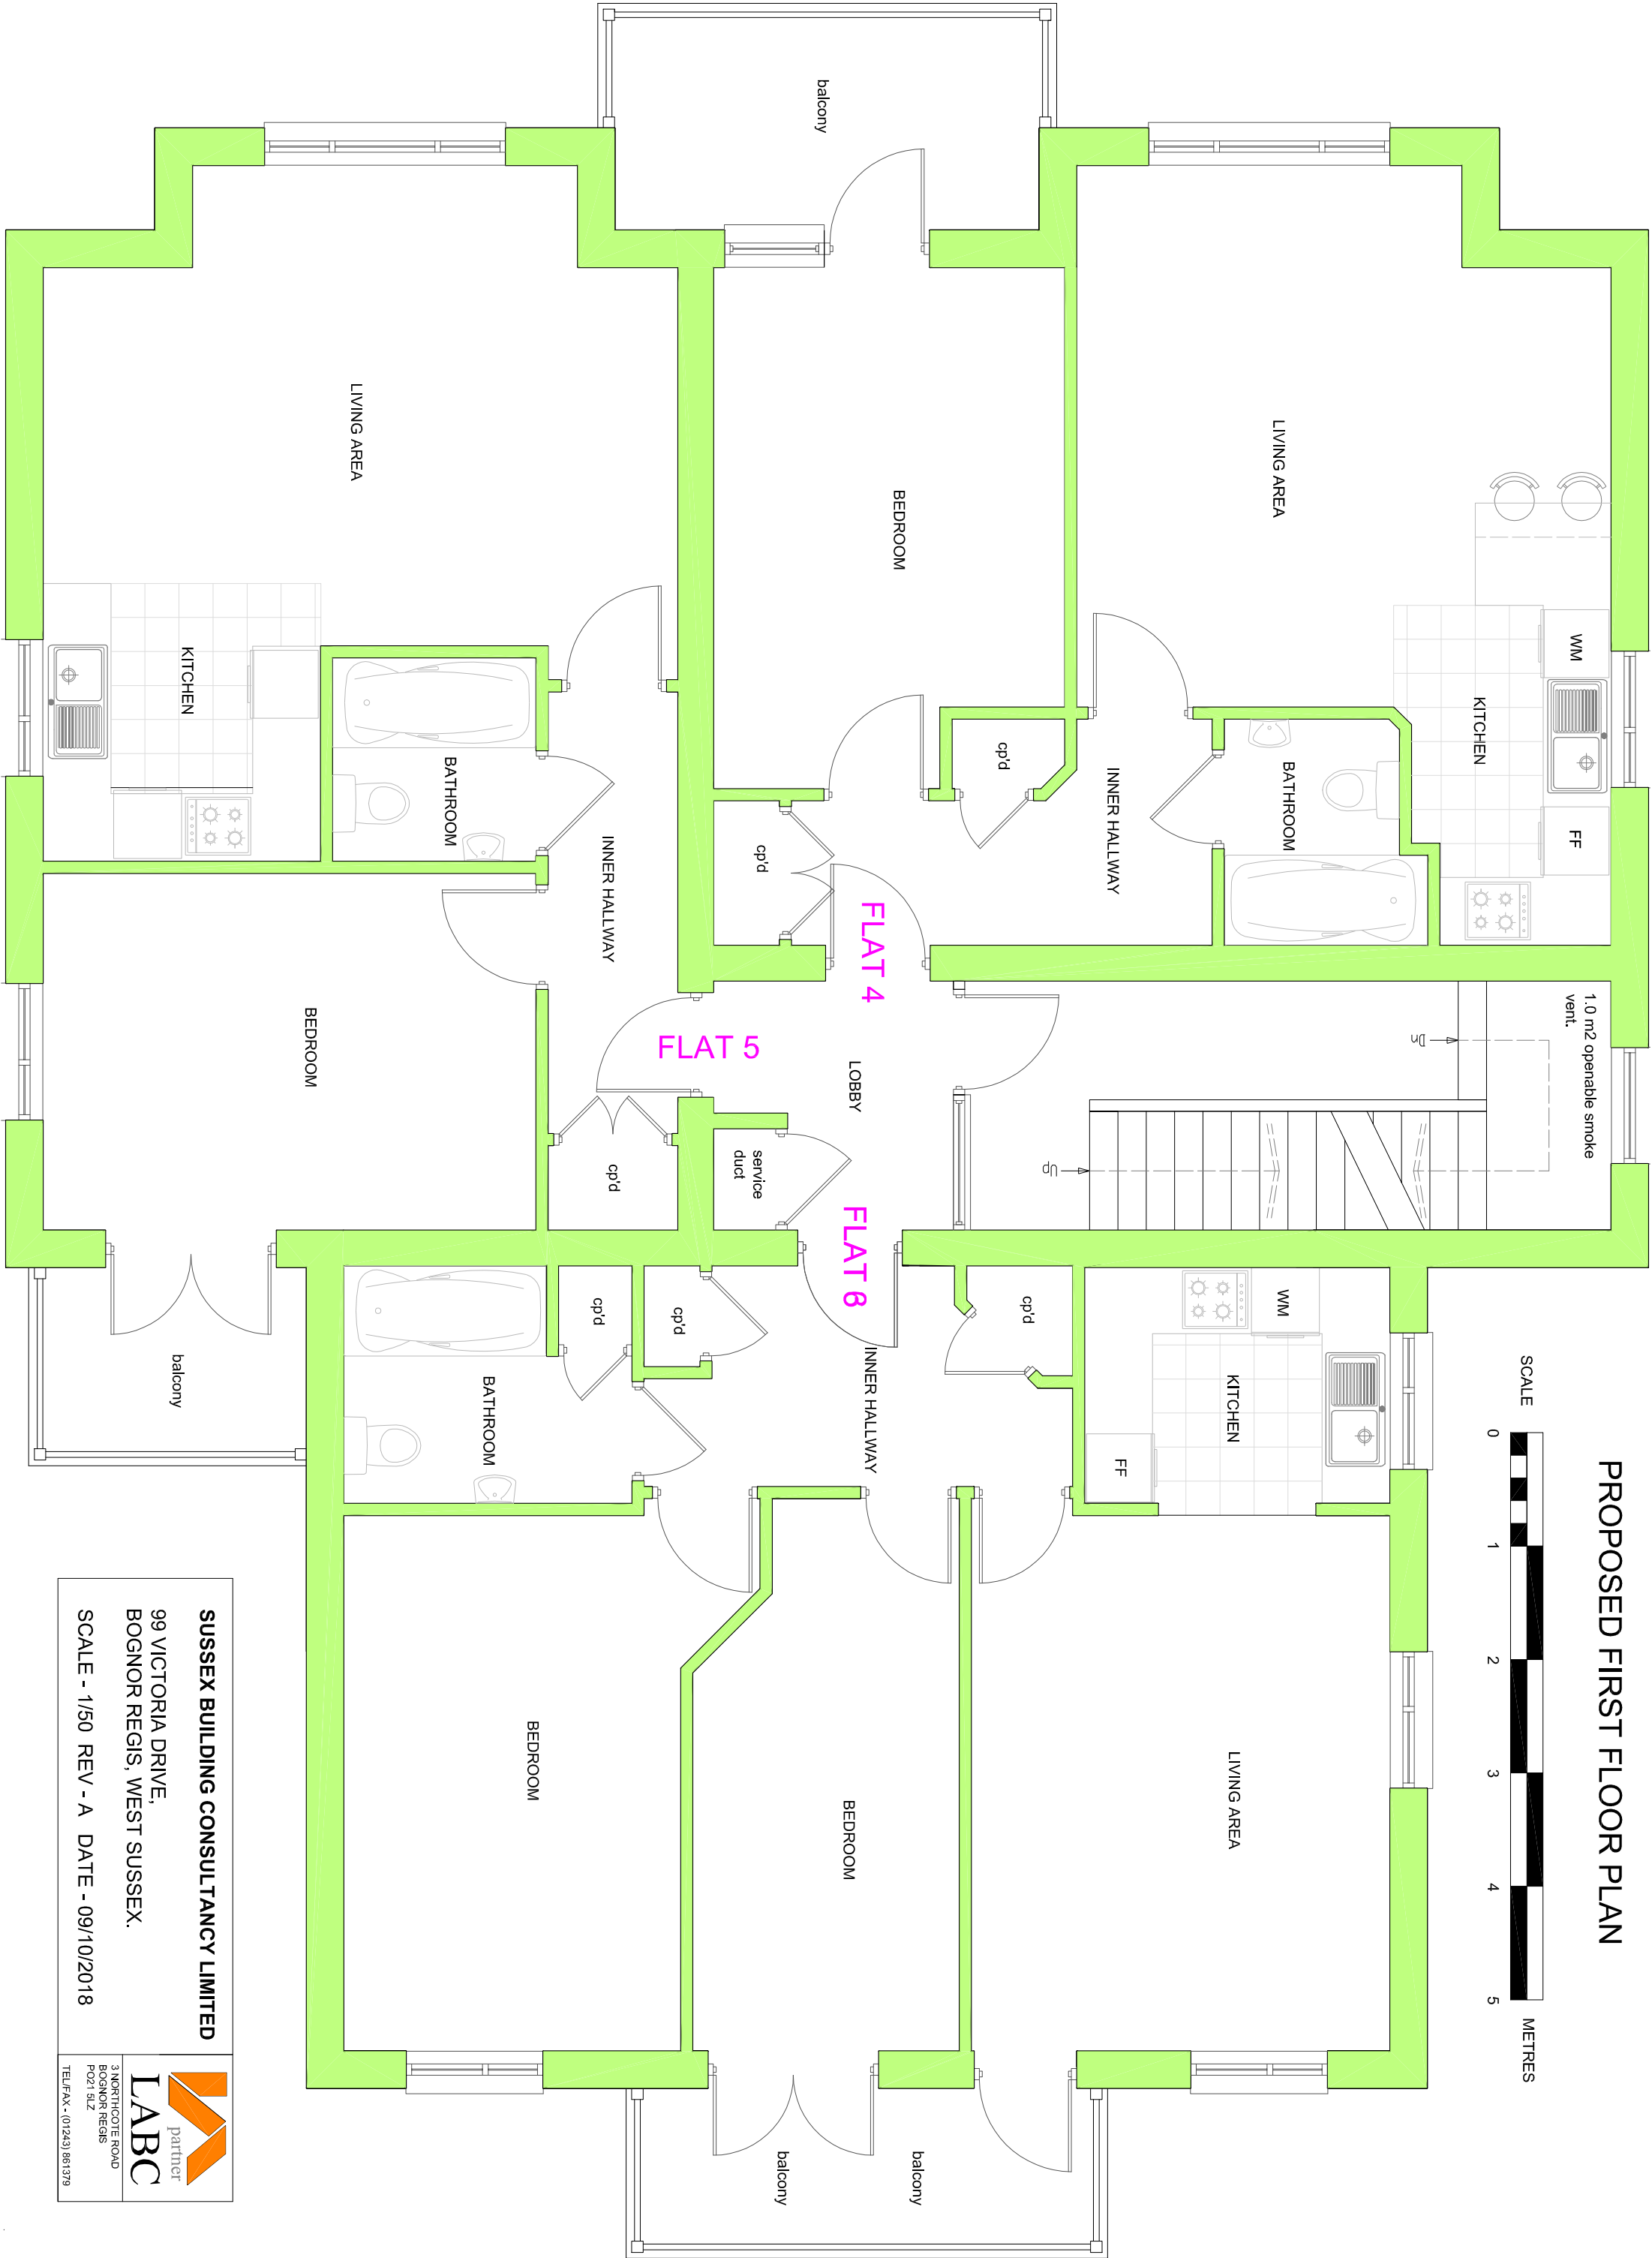


PROPOSED FIRST FLOOR PLAN

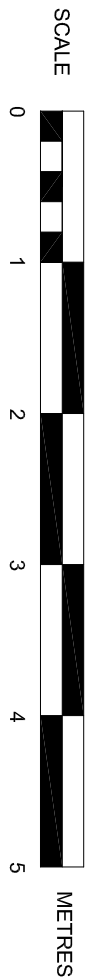

**SUSSEX BUILDING CONSULTANCY LIMITED**

99 VICTORIA DRIVE,  
BOGNOR REGIS, WEST SUSSEX.

SCALE - 1/50 REV - A DATE - 09/10/2018

partner  
**LABC**  
3 NORTHCOOTE ROAD  
BOGNOR REGIS  
PO21 5LZ  
TEL/FAX - (01243) 861379