
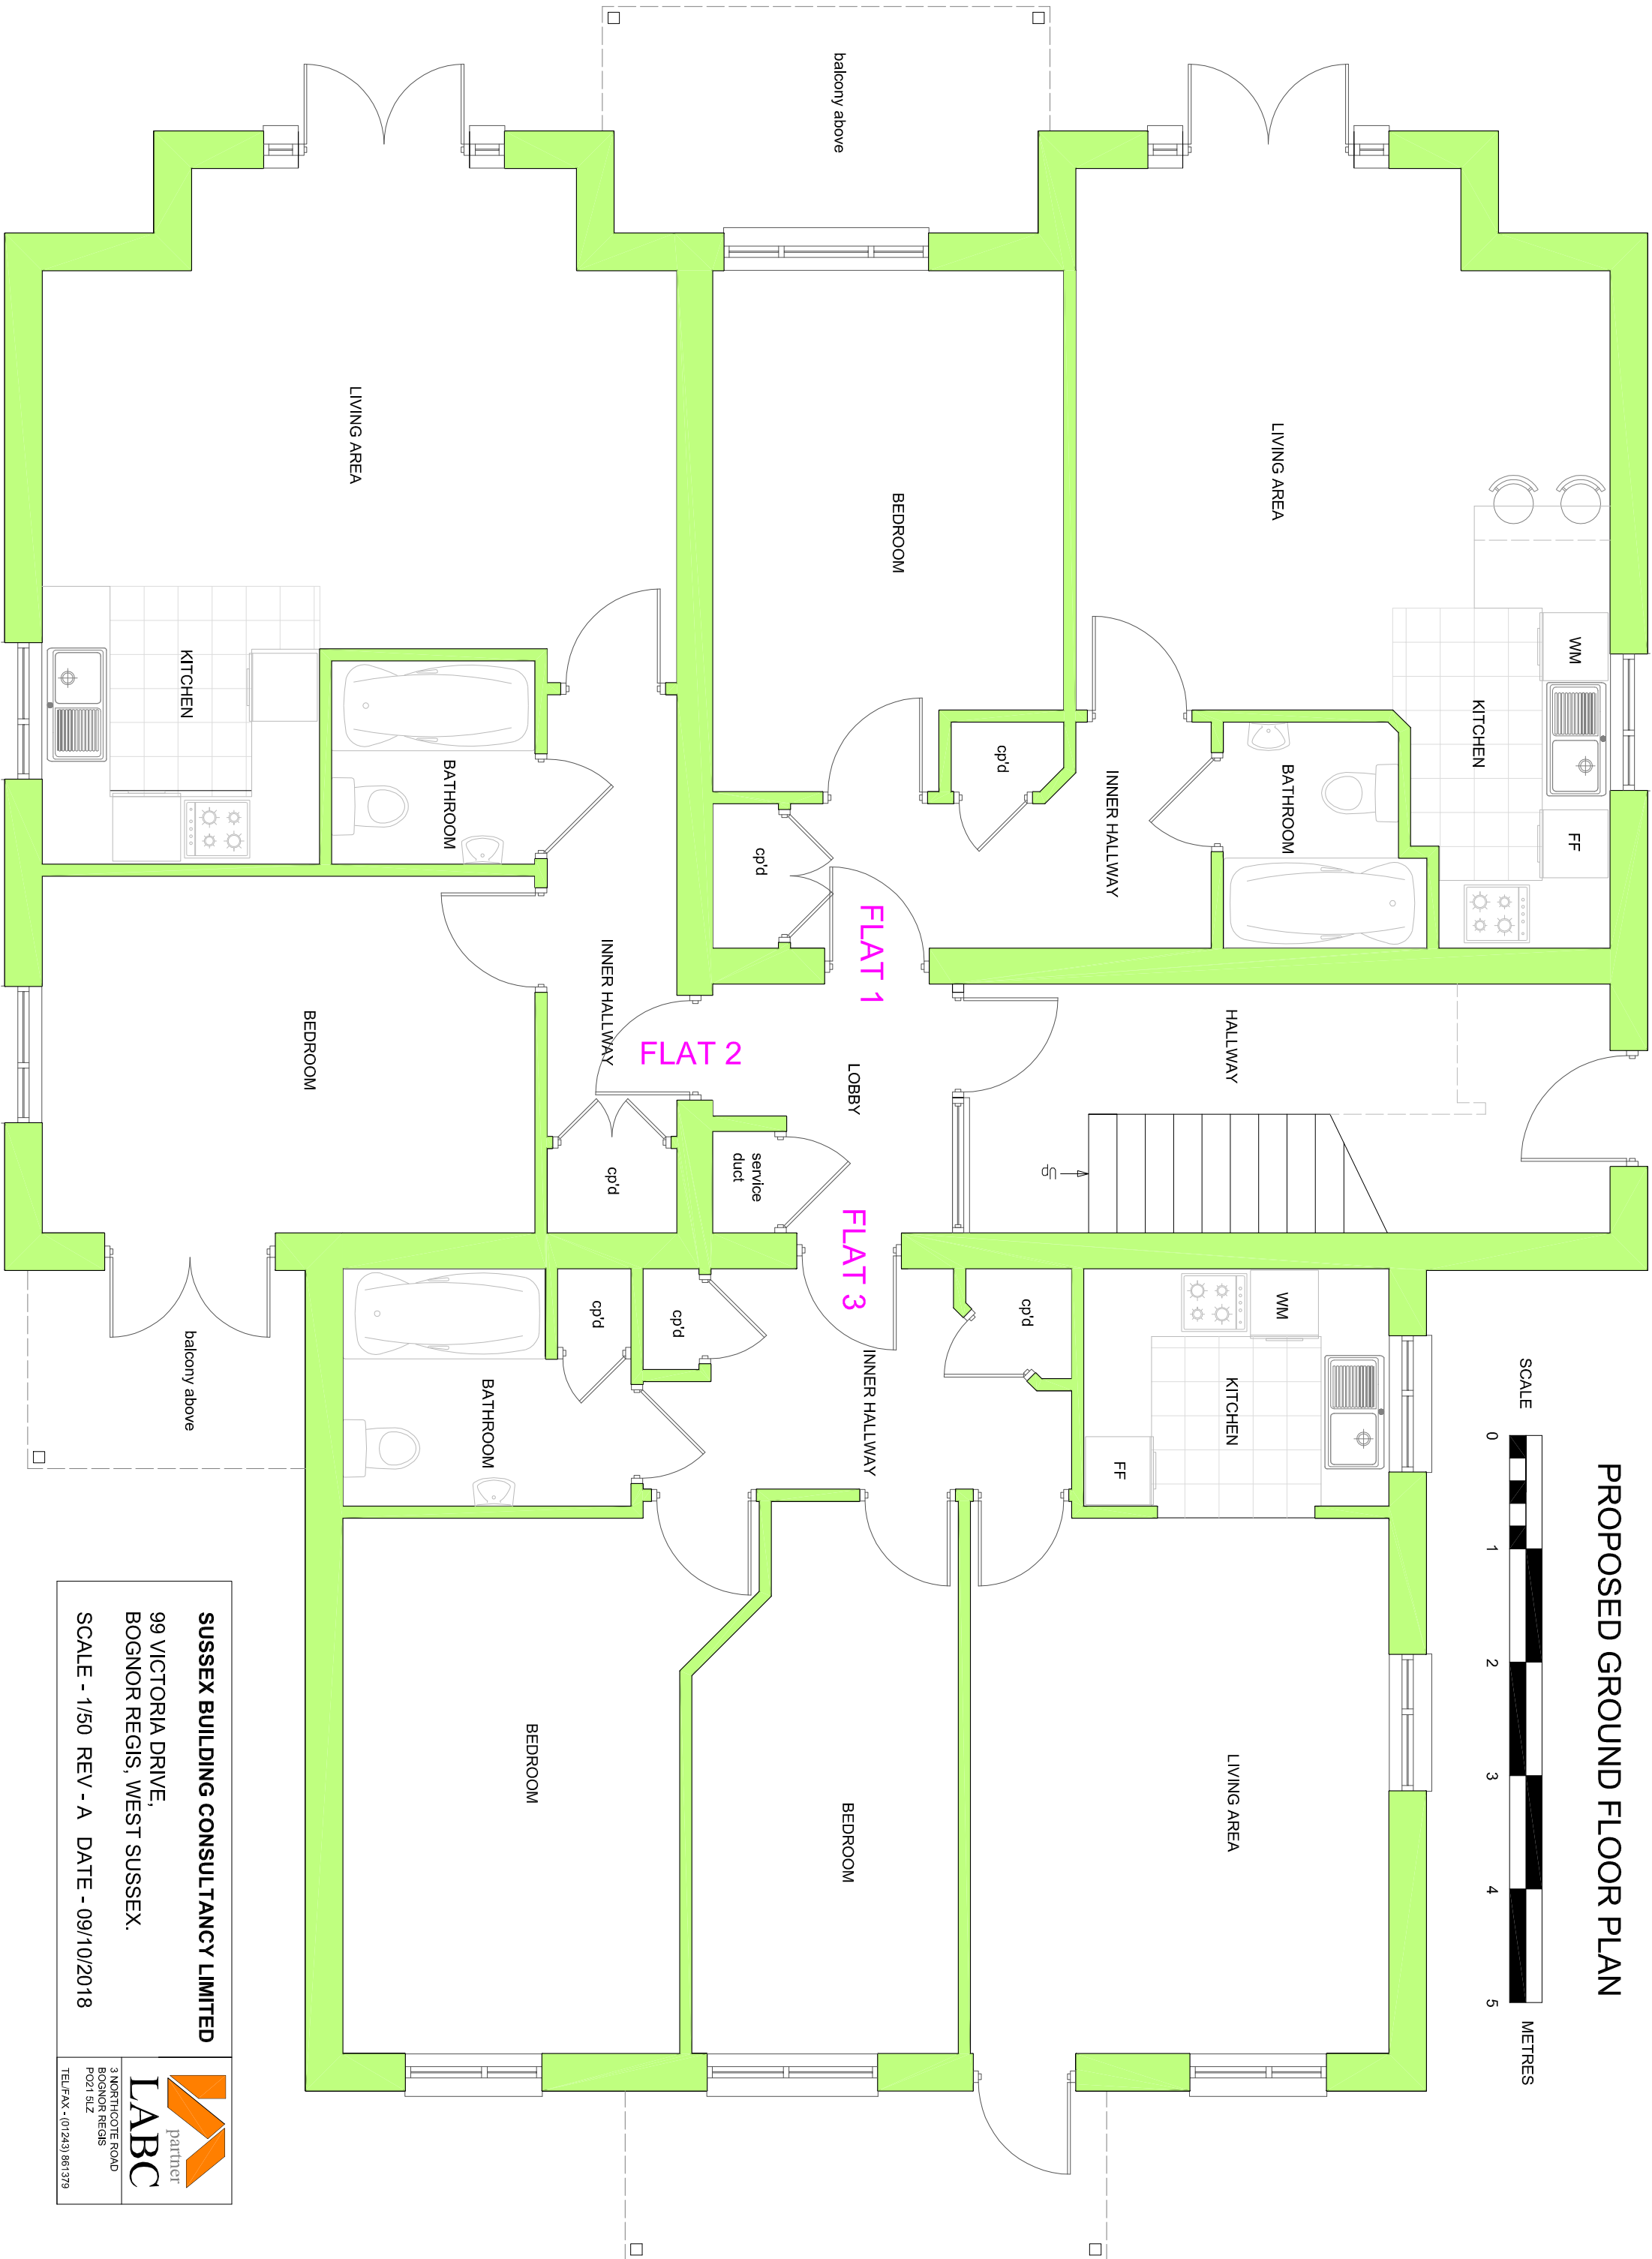


PROPOSED GROUND FLOOR PLAN

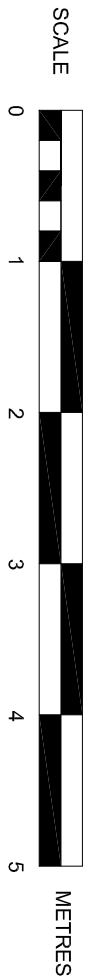

SUSSEX BUILDING CONSULTANCY LIMITED

99 VICTORIA DRIVE,
BOGNOR REGIS, WEST SUSSEX.

SCALE - 1/50 REV - A DATE - 09/10/2018

partner
LABC
3 NORTHCOTE ROAD
BOGNOR REGIS
PO21 5LZ
TEL/FAX - (01243) 961379