

NOTES


Roof - 'Marley Modern' concrete tiles.

Walls - Face stock brickwork and vertical stained Larch or Cedar cladding.

Windows/Doors - White PVC framed double glazed units.



PROPOSED NORTH WEST ELEVATION

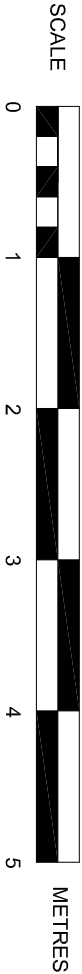

SUSSEX BUILDING CONSULTANCY LIMITED

99 VICTORIA DRIVE,
BOGNOR REGIS, WEST SUSSEX.

SCALE - 1/50 REV - A DATE - 09/10/2018



LABC
partner

3 NORTHGOTE ROAD
BOGNOR REGIS
PO21 5LZ
TEL/FAX - (01243) 861379