
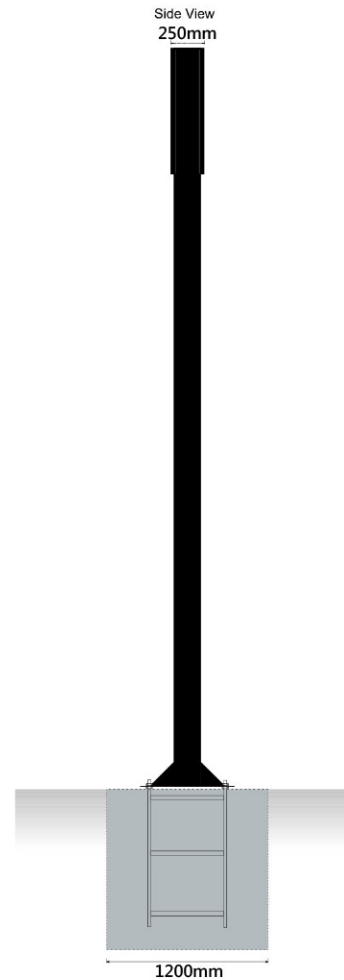


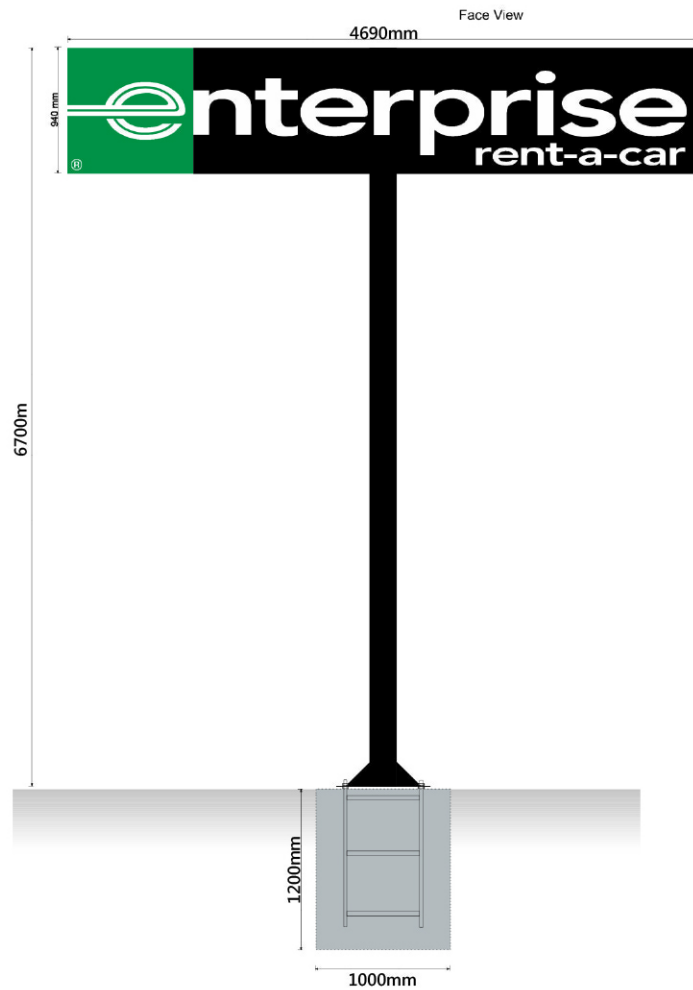

01375 379719
 info@prestigesigns.net
 www.prestigesigns.net

Double sided internally illuminated flex face sign. Support pole fabricated in 200mm box section mild steel to include flat base plate 700 mm square with support gussets and threaded bolt ground cage.
 Signcomp system box mounted to pole head consisting of aluminium extrusion with internal LED module illumination and tensioned Ultralon pvc face panels to both sides.

Enterprise rent-a-car
 Shripney Road