




2-2. Proposed South Elevation viewed from the Esplanade

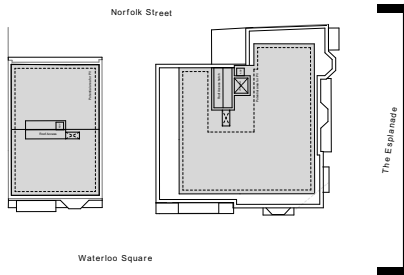

- Materials Key:
- 1. White Coloured Facing Brick
 - 2. Standing Seam - Colour Dark Grey
 - 3. Vertical through colour render
 - 4. Powder coated metal railings - Colour Dark Grey / Black
 - 5. Expressed horizontal detail banding
 - 6. Powder coated metal profile - Colour Dark Grey

Revisions	Date (yymmdd)	Description	Notes
			Layout subject to survey information and design development

Project Title:	Date:
Waterloo Square, Bognor Regis	20.04.01
Document Title:	Drawn by / Checked by:
Esplanade Elevation 2-2	SR / GG
Drawing Scale / Sheet Size:	Client:
1:200 @ A3	B5 ltd
Drawing Status:	Drawing Number / Revision:
PLANNING	18.103.420

HGP

ARCHITECTS

Furzehall Farm
Wickham Road, Fareham
Hampshire, PO16 7JH

01329 283225
email@hgp-architects.co.uk