



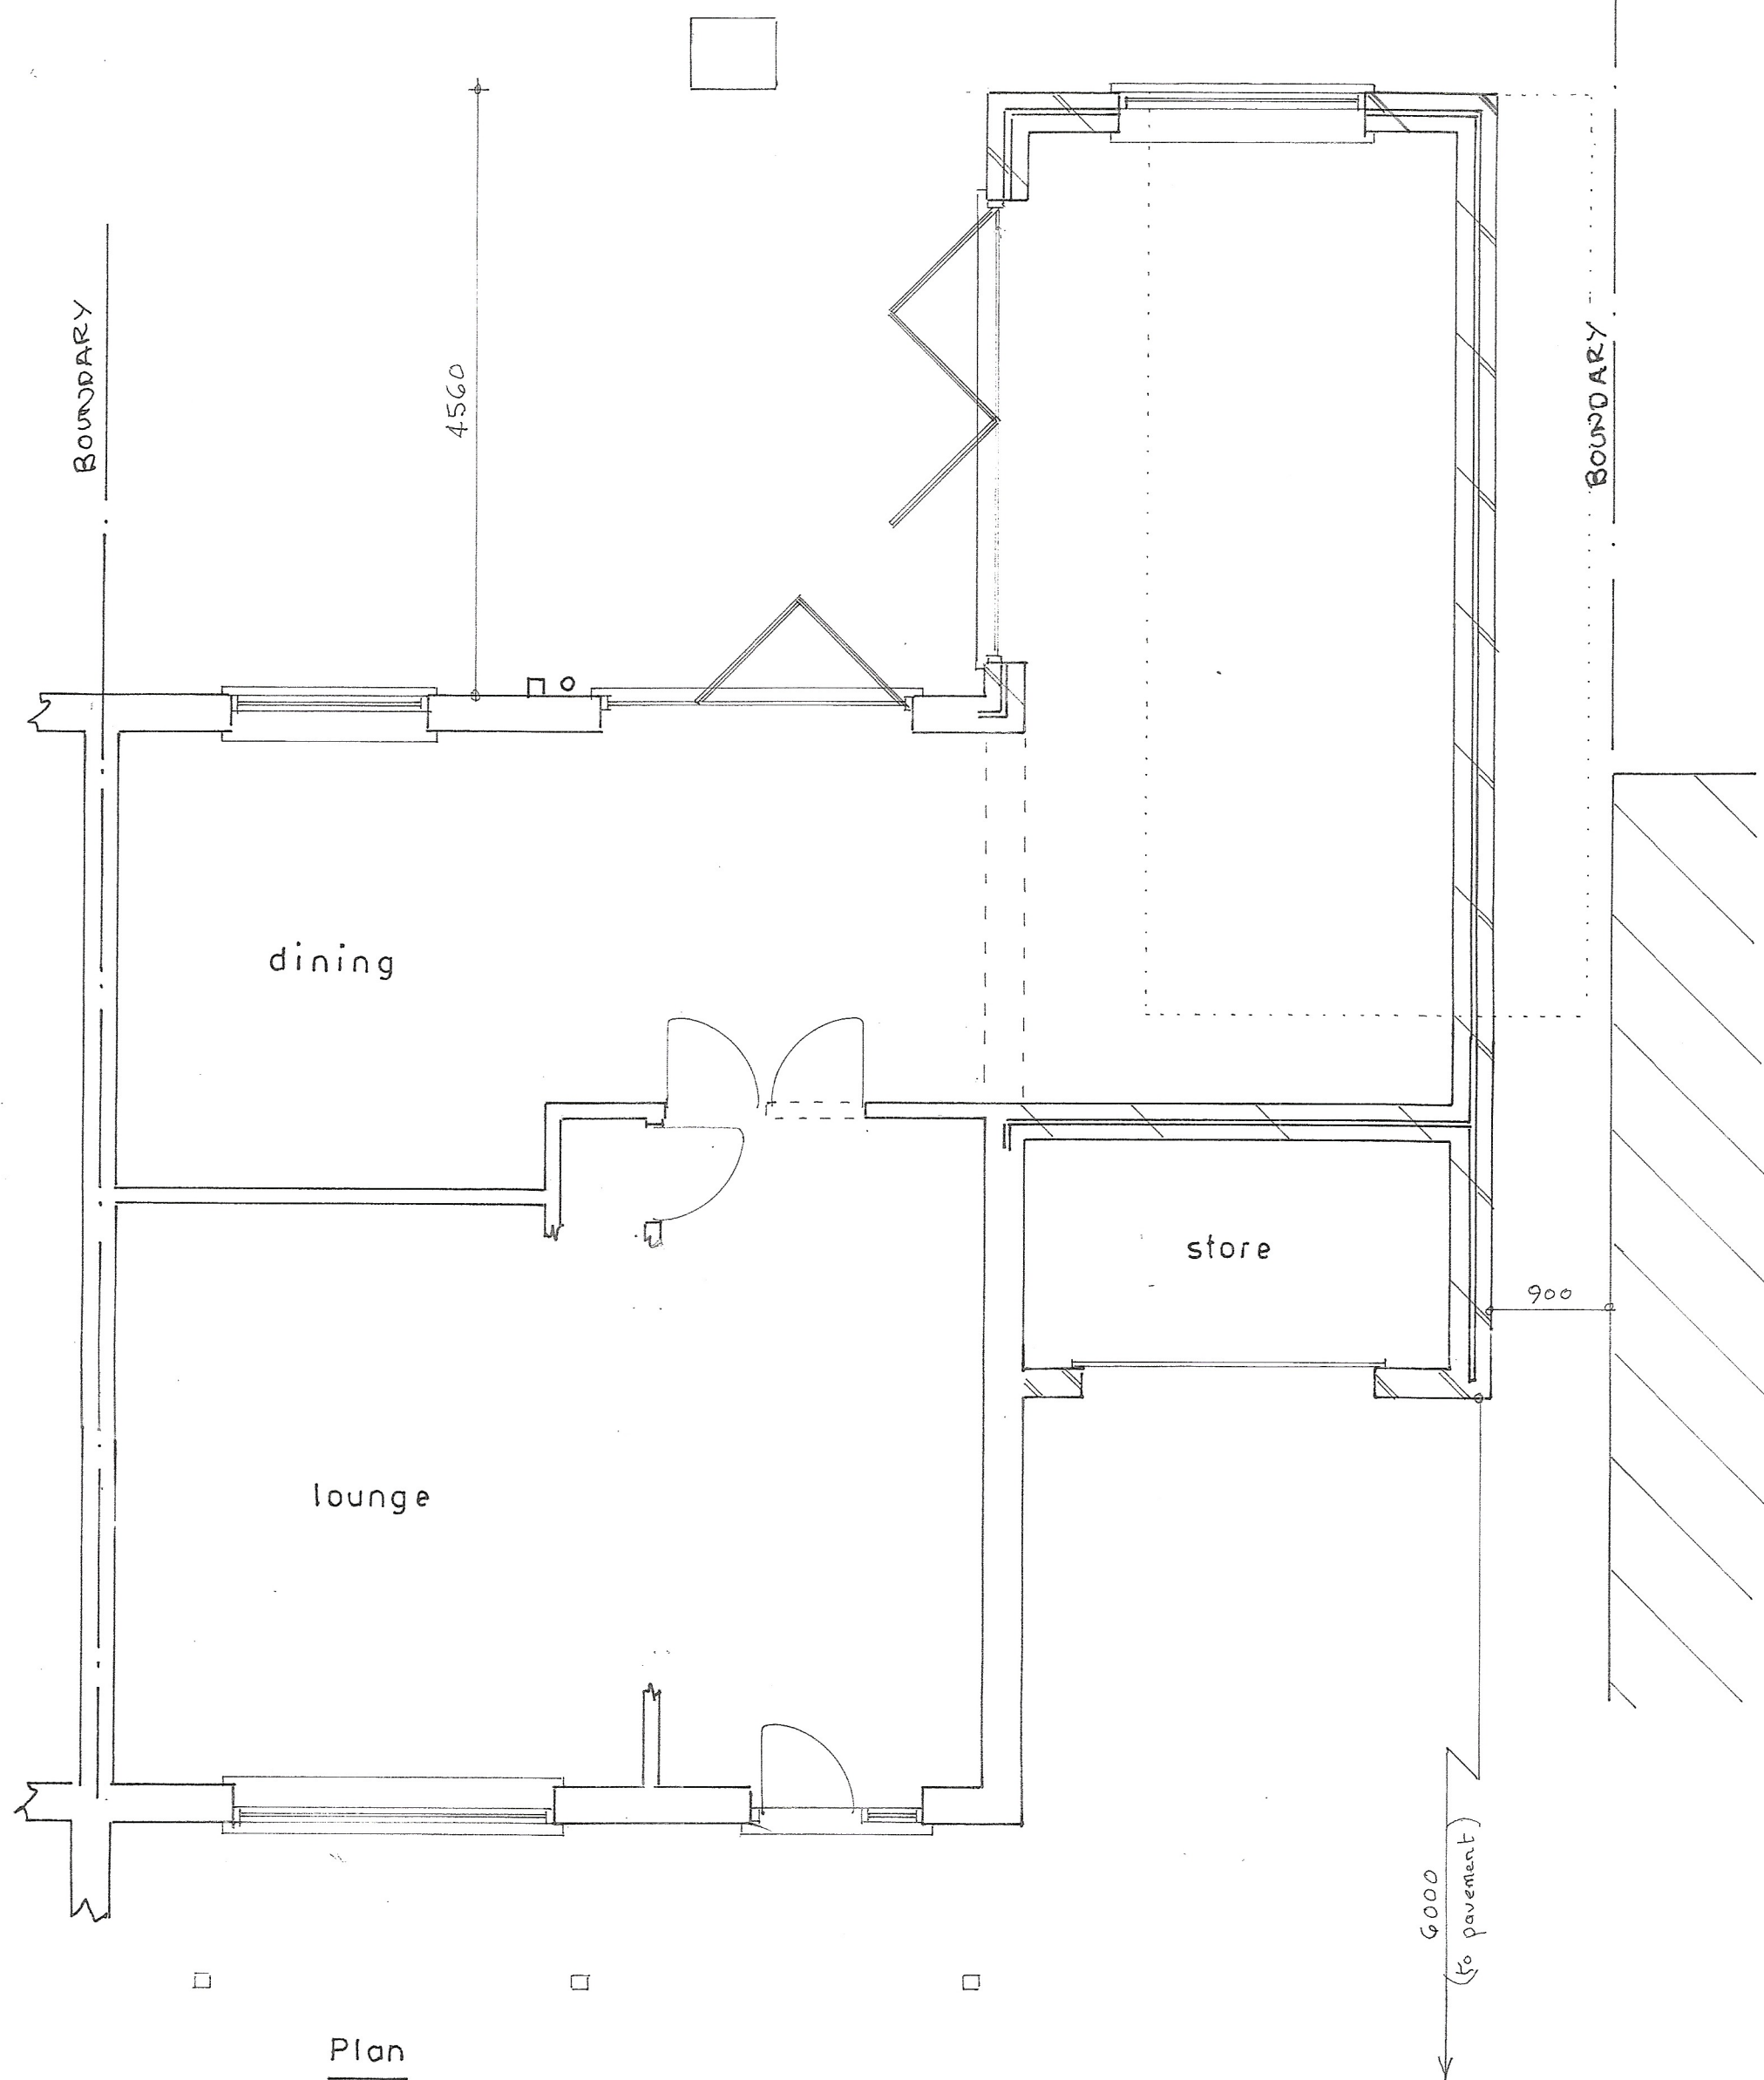

PROPOSED SINGLE STOREY EXTENSION AT 34, BASSETT ROAD, BOGNOR REGIS
FOR MR. & MRS. J. HALL.

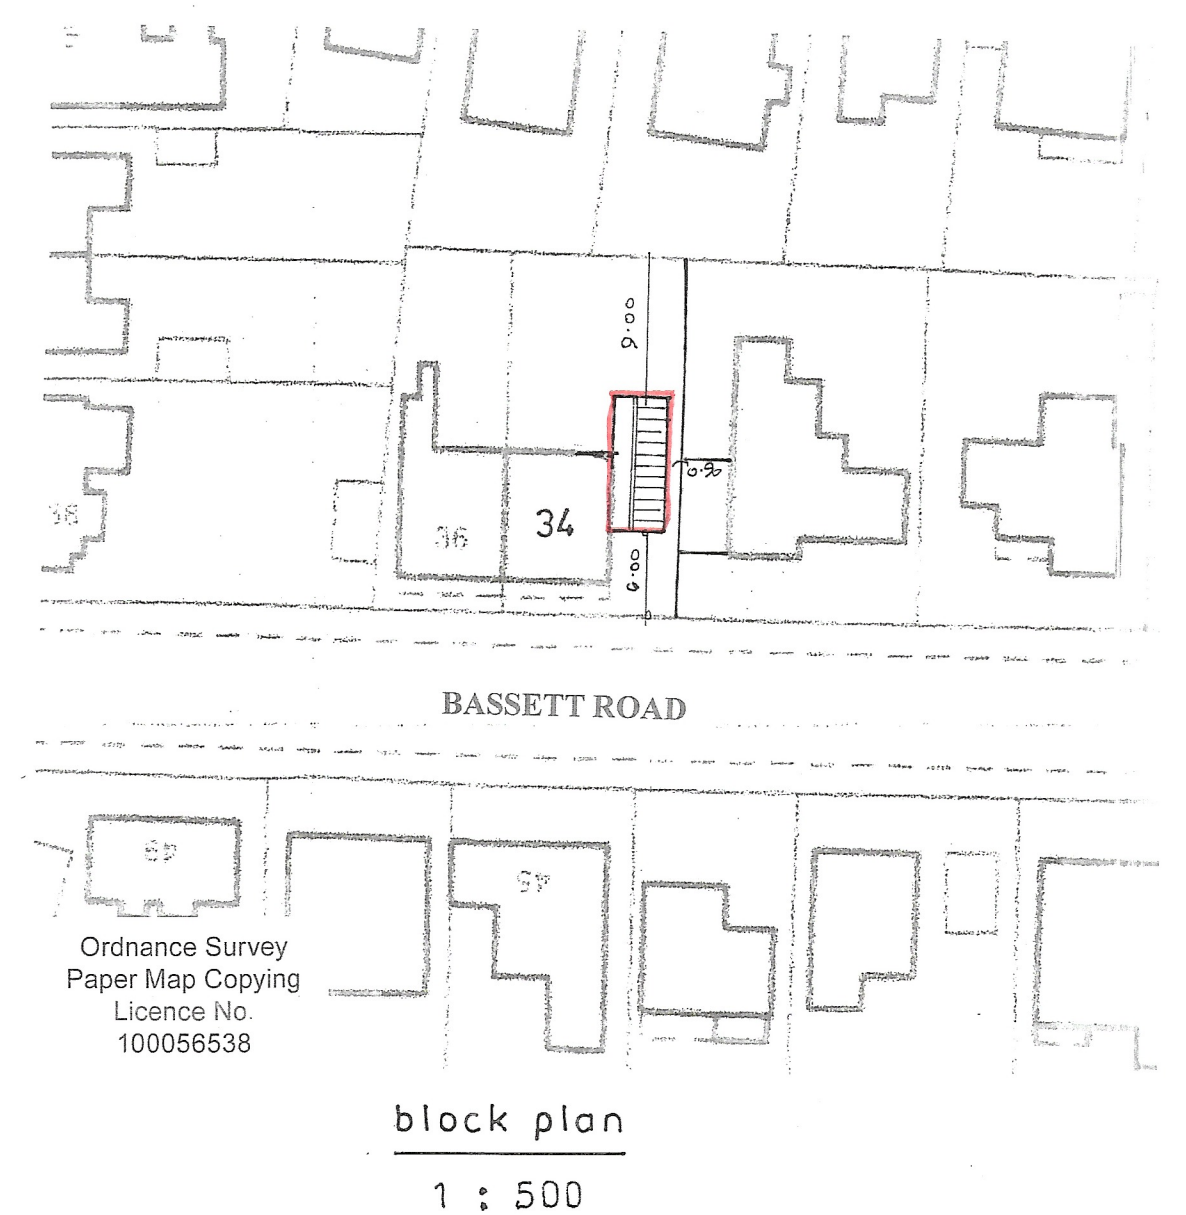

sheet 1 of 3

Bryan Butcher
Rainbow Cottage
Nyetimber Lane
Bognor Regis PO21 3JX
01243 266871
07973 233442
bryan.butcher@btinternet.com
www.bryanbutcher.com