



NOTES
WRITTEN DIMENSIONS TO BE TAKEN IN PREFERENCE TO SCALE, AND ARE TO BE CHECKED ON SITE PRIOR TO COMMENCING WORK. THIS DRAWING IS TO BE READ IN CONJUNCTION WITH ALL OTHER DOCUMENTS RELATING TO THIS PROJECT. ANY DISCREPANCIES ARE TO BE REFERRED IMMEDIATELY TO THE PROJECT DESIGNER. THIS DRAWING IS COPYRIGHT, AND SHOULD NOT BE USED OR REPRODUCED WITHOUT PERMISSION. IT IS THE CONTRACTOR'S RESPONSIBILITY TO ENSURE COMPLIANCE WITH THE BUILDING REGULATIONS.

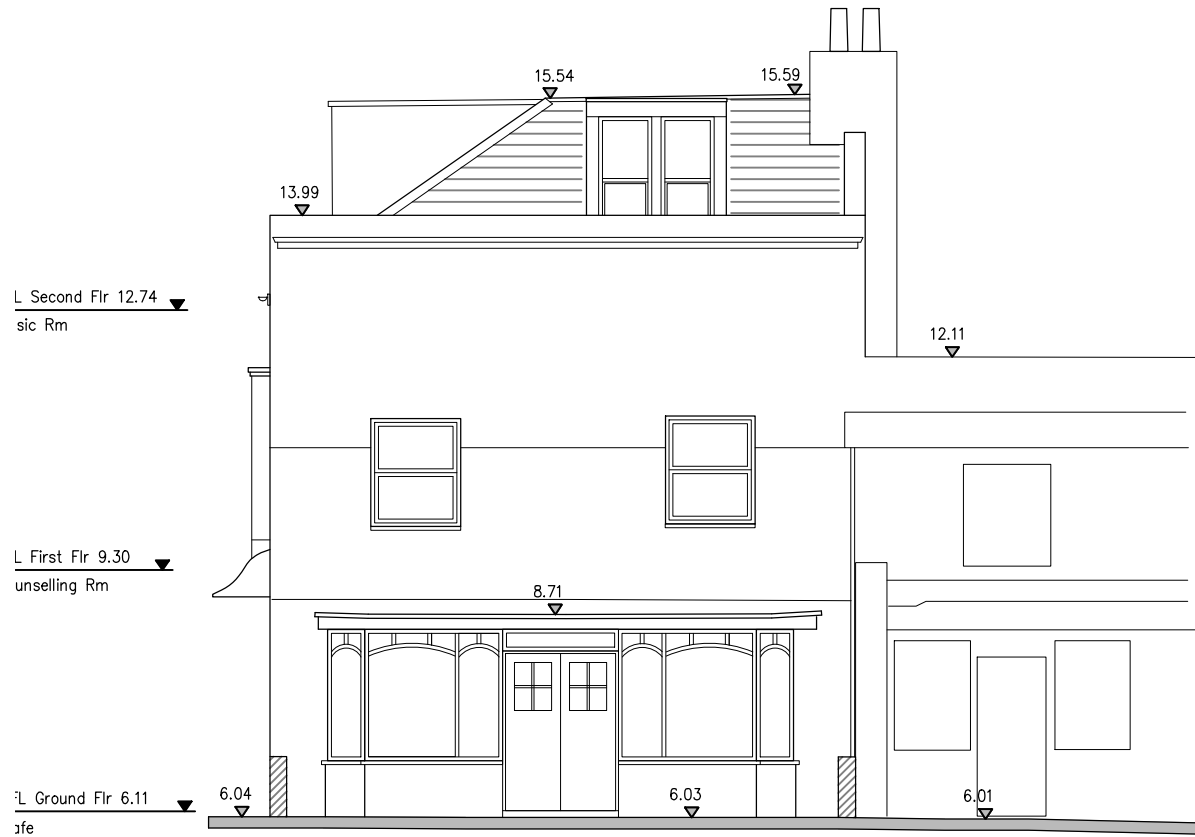


EXISTING NORTH ELEVATION



EXISTING WEST ELEVATION

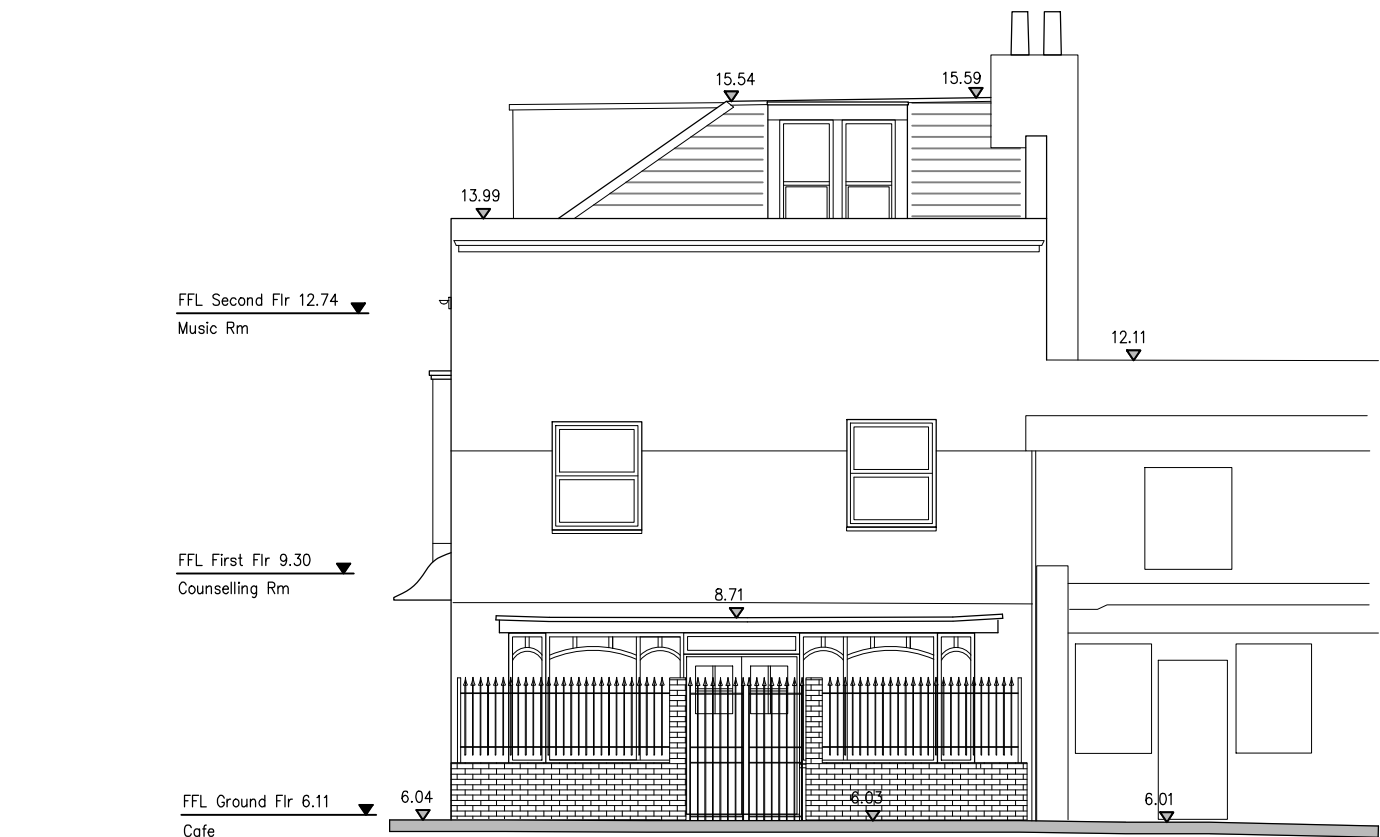

EXISTING WEST ELEVATION

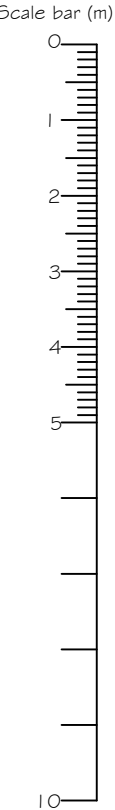

CLIENT
ARUN DISTRICT COUNCIL

SCALE
1:100 @A3

DWG NO
699/302

DRAWN BY
KMS

DATE
OCT 18

REV.-

REV DESCRIPTION DATE

PROJECT
18 WATERLOO SQUARE /
75 HIGH STREET
BOGNOR REGIS
WEST SUSSEX

DRAWING TITLE
EXISTING ELEVATIONS



Unit 3b Woodhorn Business Centre
Woodhorn Lane
Oving Chichester
West Sussex PO20 2BX
Tel 01243 774764
www.sloaneandbrown.co.uk