



NOTES
WRITTEN DIMENSIONS TO BE TAKEN IN PREFERENCE TO SCALE, AND ARE TO BE CHECKED ON SITE PRIOR TO COMMENCING WORK. THIS DRAWING IS TO BE READ IN CONJUNCTION WITH ALL OTHER DOCUMENTS RELATING TO THIS PROJECT. ANY DISCREPANCIES ARE TO BE REFERRED IMMEDIATELY TO THE PROJECT DESIGNER. THIS DRAWING IS COPYRIGHT, AND SHOULD NOT BE USED OR REPRODUCED WITHOUT PERMISSION. IT IS THE CONTRACTOR'S RESPONSIBILITY TO ENSURE COMPLIANCE WITH THE BUILDING REGULATIONS.

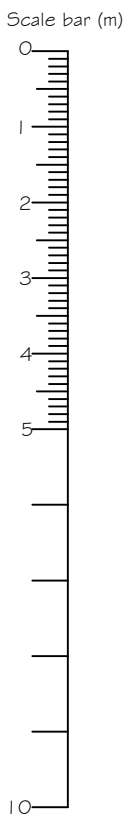

PROPOSED NORTH ELEVATION

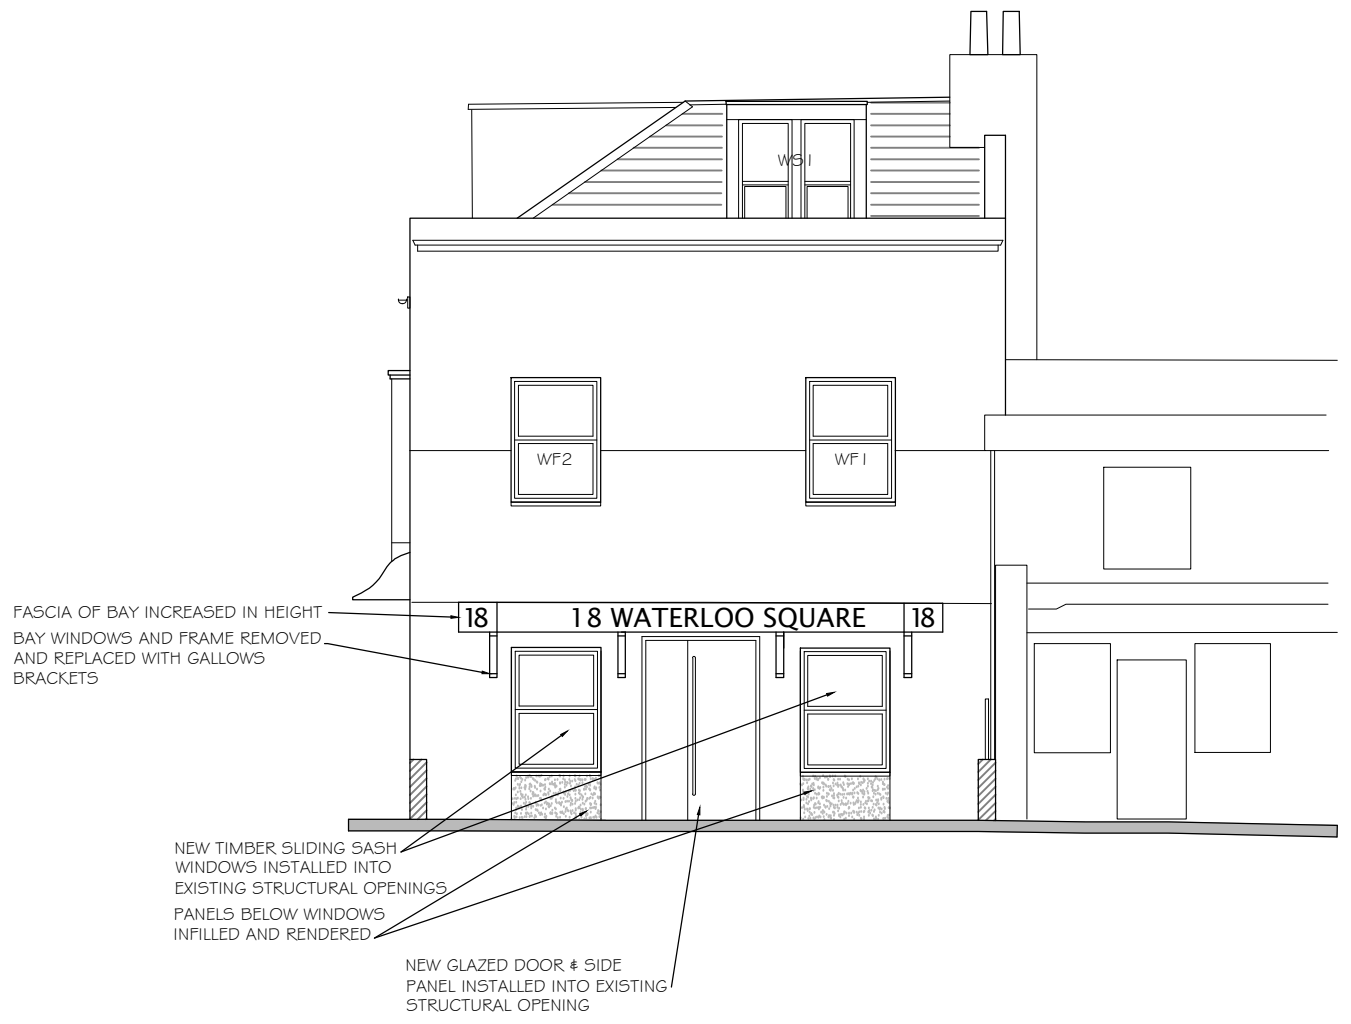

PROPOSED WEST ELEVATION



PROPOSED WEST ELEVATION

REV DESCRIPTION DATE

CLIENT

ARUN DISTRICT COUNCIL

PROJECT

18 WATERLOO SQUARE /
75 HIGH STREET
BOGNOR REGIS
WEST SUSSEX

DRAWING TITLE

PROPOSED ELEVATIONS
POST TENDER

SCALE DRAWN BY DATE

1:100 @A3 KMS OCT 18

DWG NO REV.

699/305



Unit 3b Woodhorn Business Centre
Woodhorn Lane
Oving Chichester
West Sussex PO20 2BX
Tel 01243 774254
www.sloaneandbrown.co.uk