


ILLUSTRATIVE DRAWING:  
form and massing - B

PROPOSED HOUSE TO BE ER.  
30 DEVONSHIRE ROAD, BOGN.  
FOR R.S. A. NOAKES, ESQ

SCALE: EIGHT FEET TO ONE INCH.

No. 48  
Victoria Drive  
garden/garages

fence

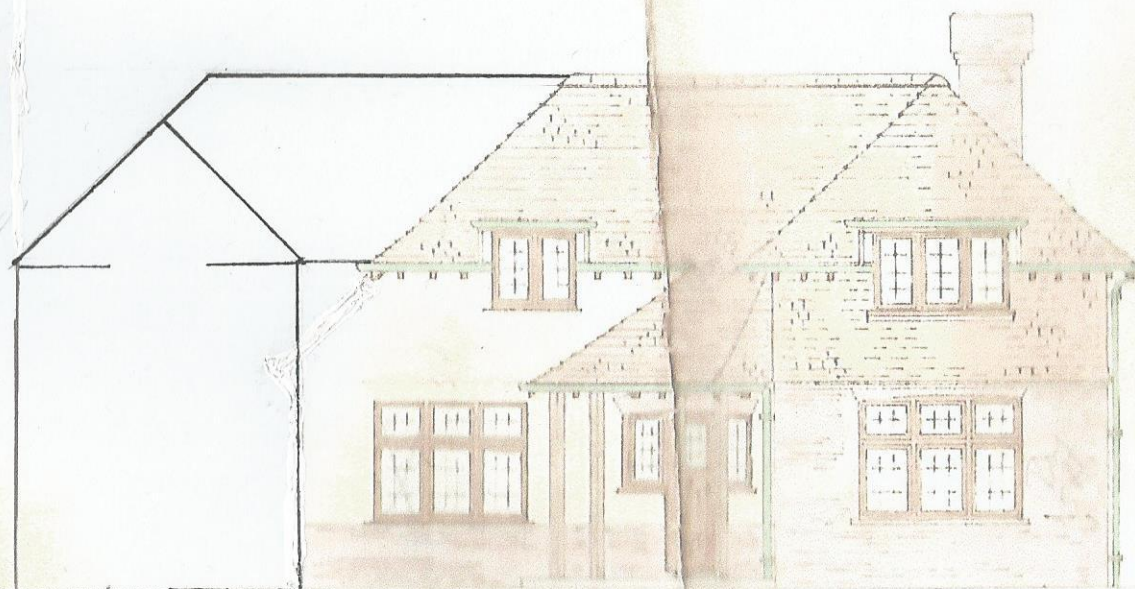

FRONT ELEVATION