


ILLUSTRATIVE DRAWING:
form and massing - B

PROPOSED HOUSE TO BE ER.
30 DEVONSHIRE ROAD, BOGN.
FOR R.S.A. NOAKES, ESQ

SCALE: EIGHT FEET TO ONE INCH.

No. 48
Victoria Drive
garden/garages

fence

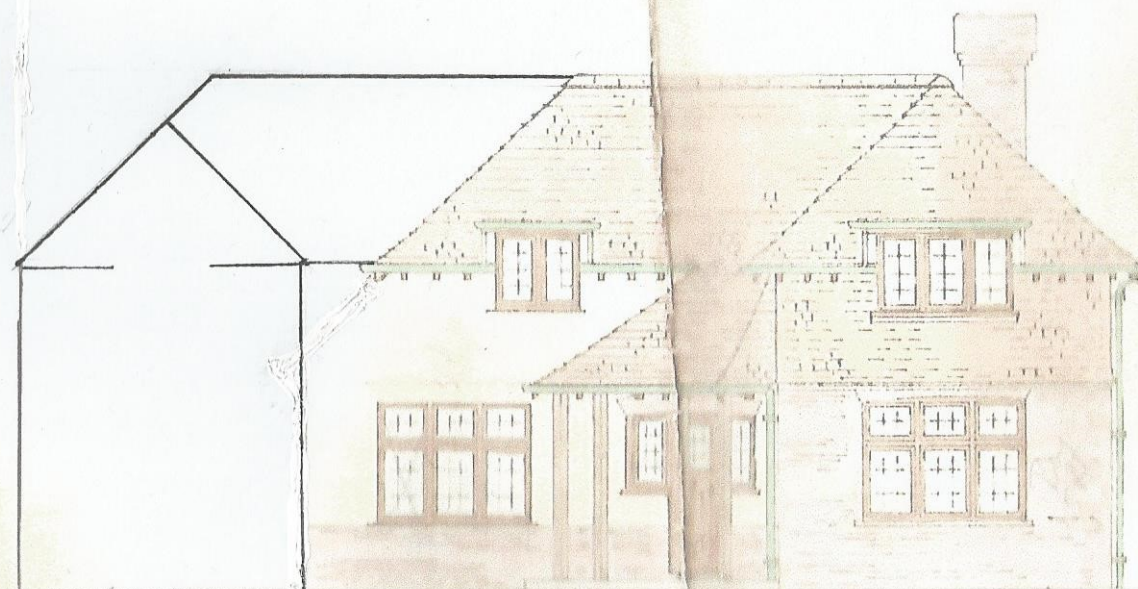

FRONT ELEVATION