


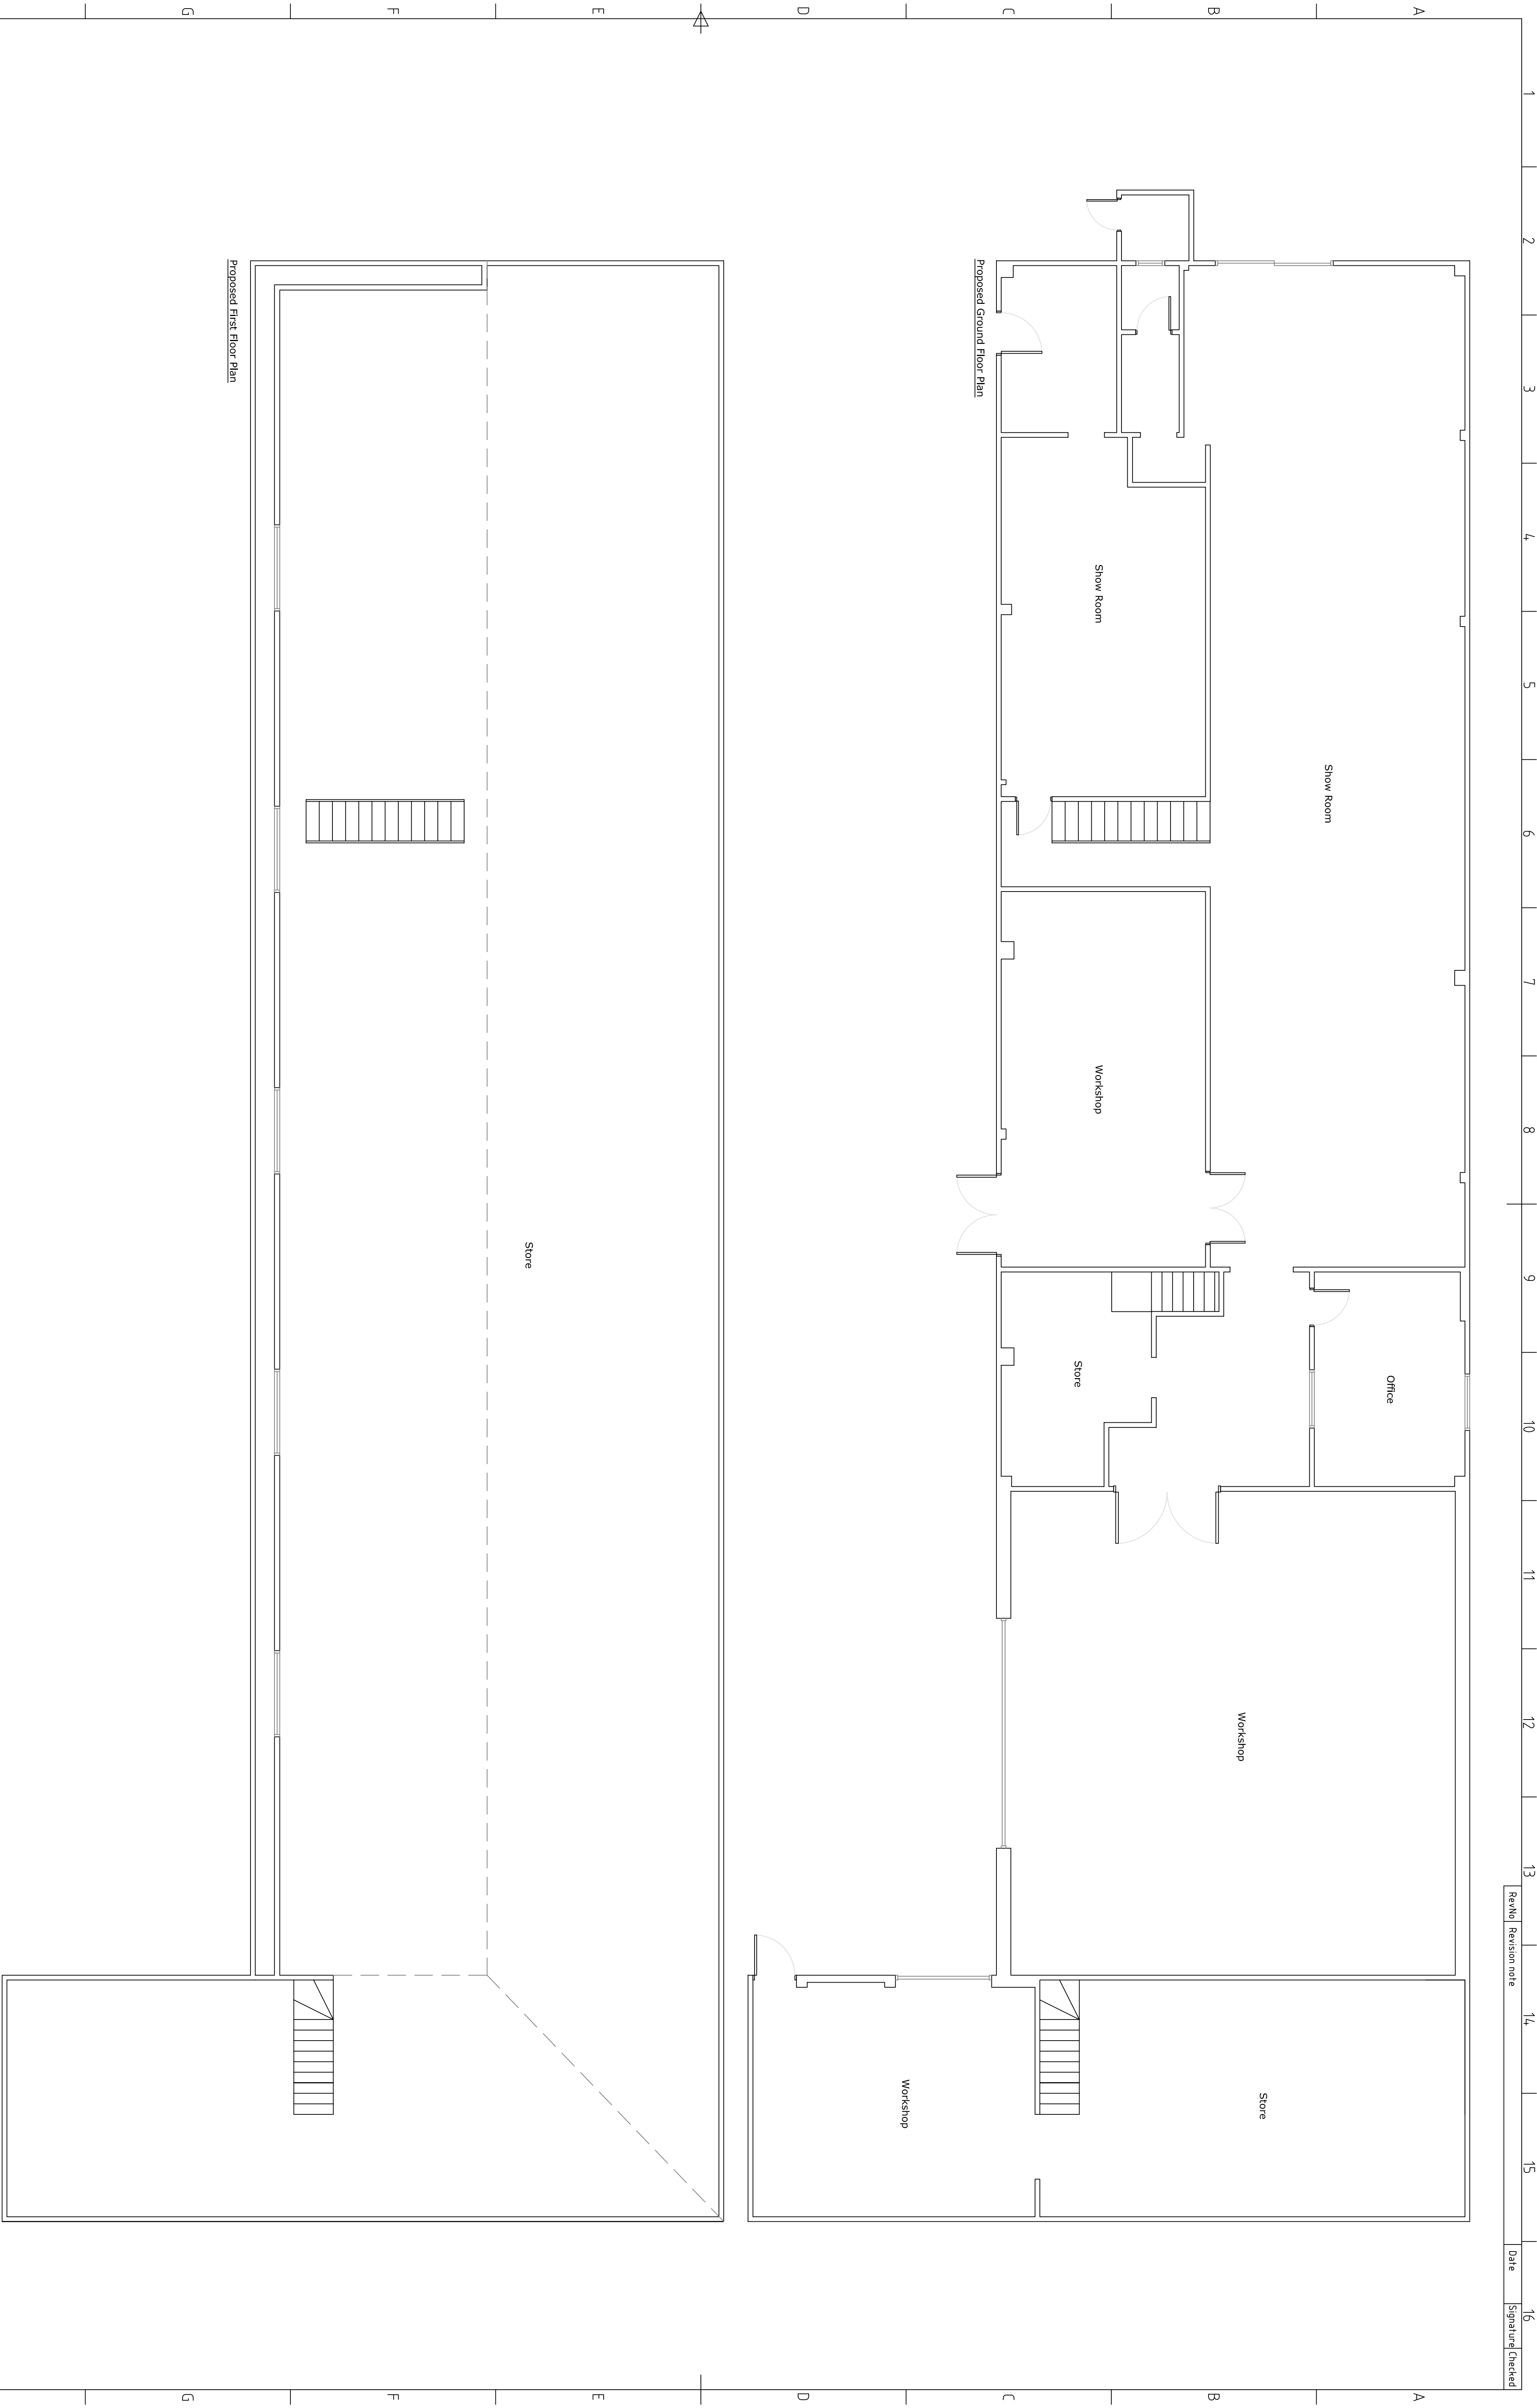

Itemref	Quantity	Title/Name, designation, material, dimension etc	Article No./Reference
Designed by	Checked by	Approved by - date	Date
Warehouse Extension			June 2017
			1:50
		CW Bikes	
		03	Edition Sheet