



NOTE THIS HAS BEEN PRODUCED FROM CLIENT SUPPLIED INFORMATION. NO SURVEY OR ANY OTHER FORM OF INVESTIAGIVE WORKS/ DESIGN / SPECIFYING HAVE BEEN CARRIED OUT BY HELYER DESIGN LTD,




NOTES:
Dimensions to be checked on site before commencing work. Any discrepancies shall be reported to the architect immediately.
Do not scale from these drawings except for planning purposes. Use figured dimensions only.
Where applicable this drawing is to be read in conjunction with other consultants' drawings.
All drawings to be read in conjunction with specification and all other drawings including structural engineer and mechanical and electrical drawings / specification

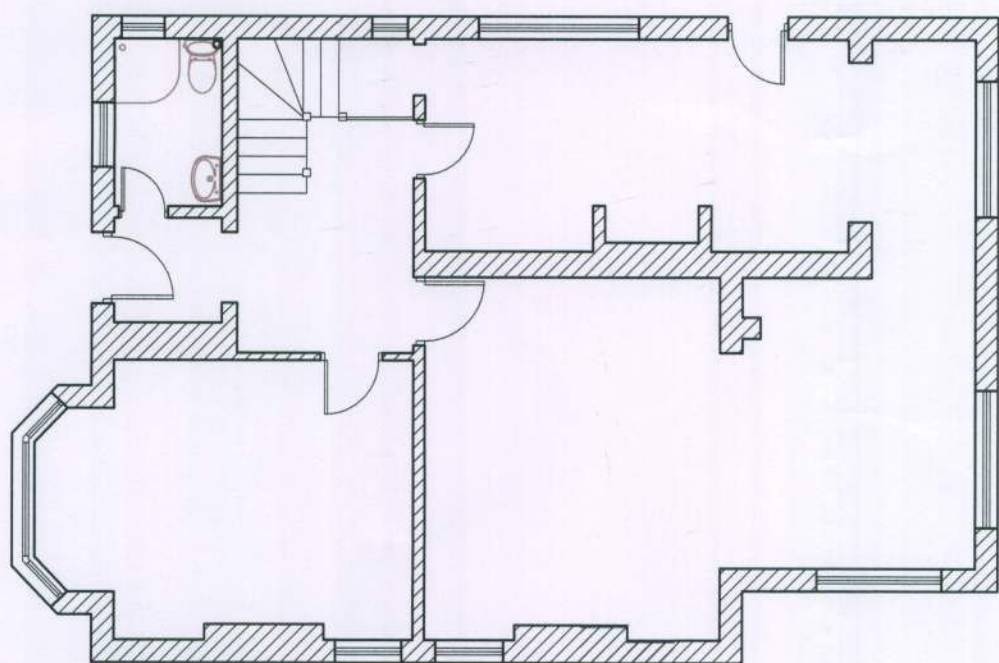


Existing House Ground Floor @ 1:100

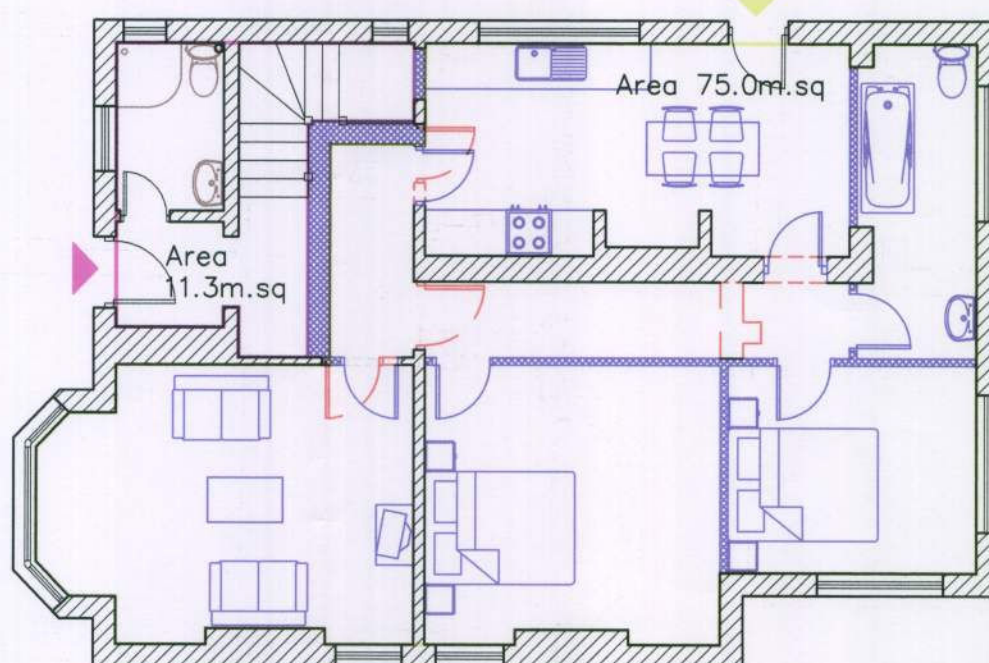


Proposed Flats Ground Floor @ 1:100

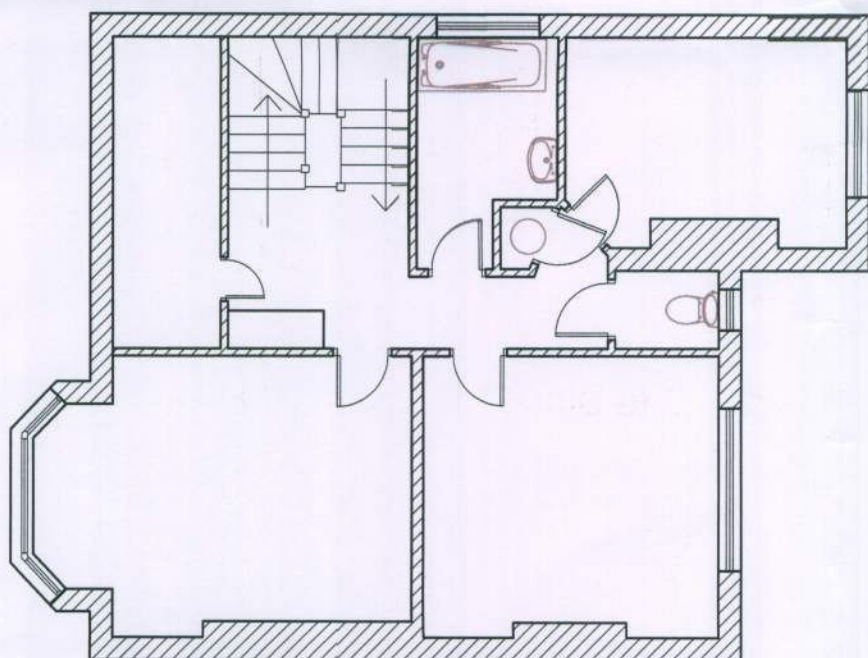


Existing House First Floor @ 1:100

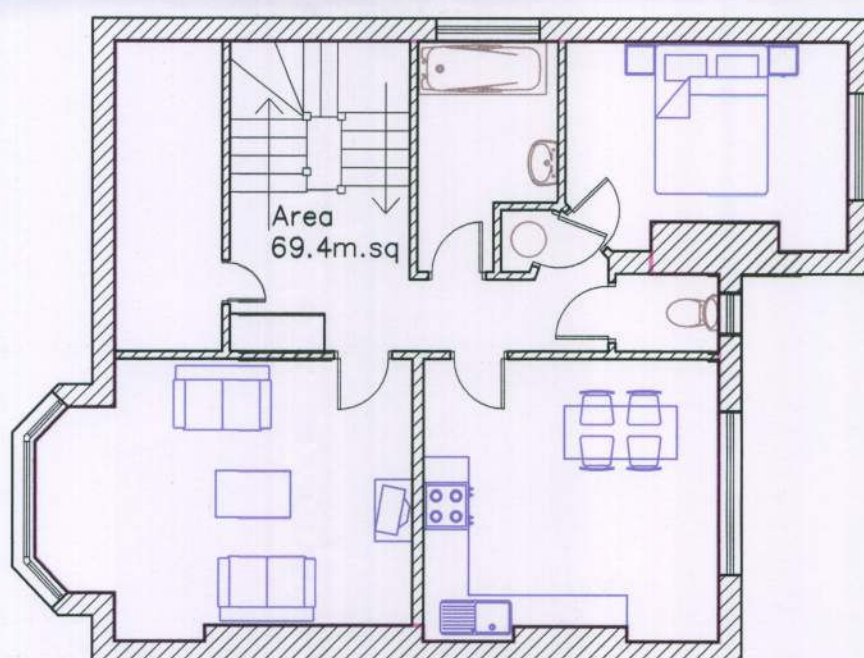


Proposed Flats First Floor @ 1:100

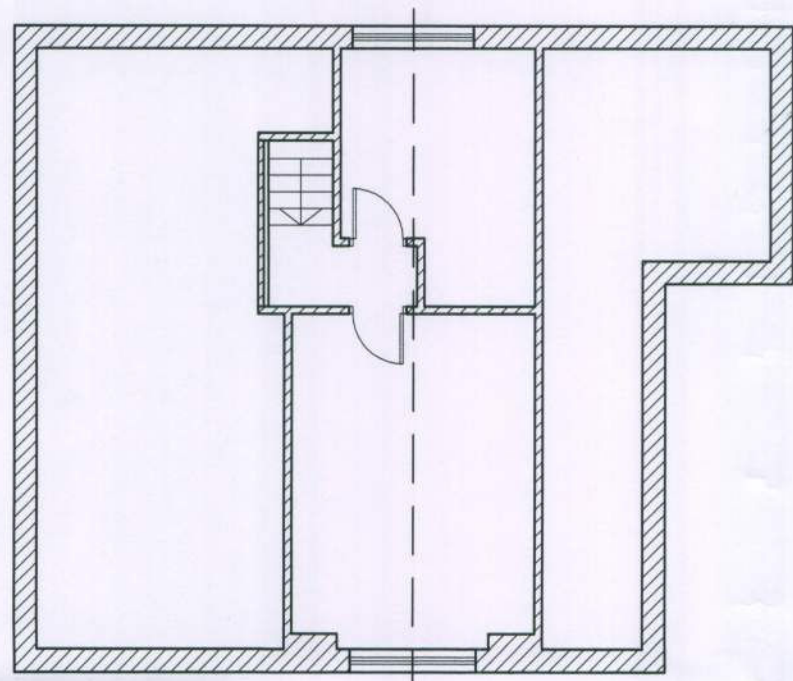


Existing House Attic Floor @ 1:100

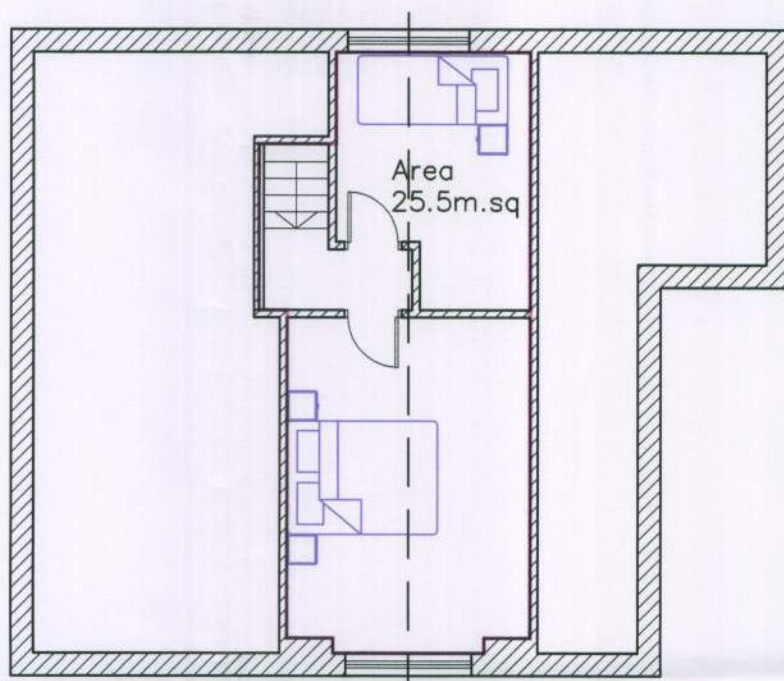

Proposed Flats Attic Floor @ 1:100

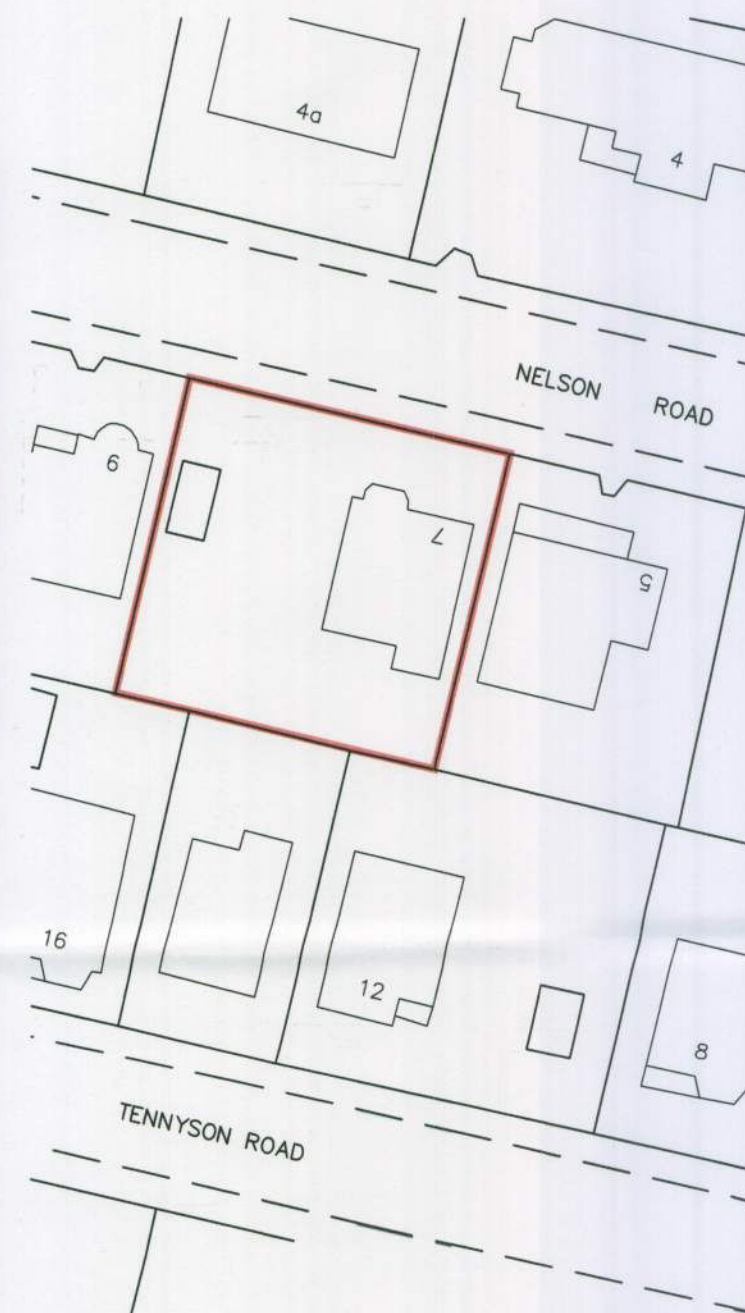


Site Block Plan @ 1:500

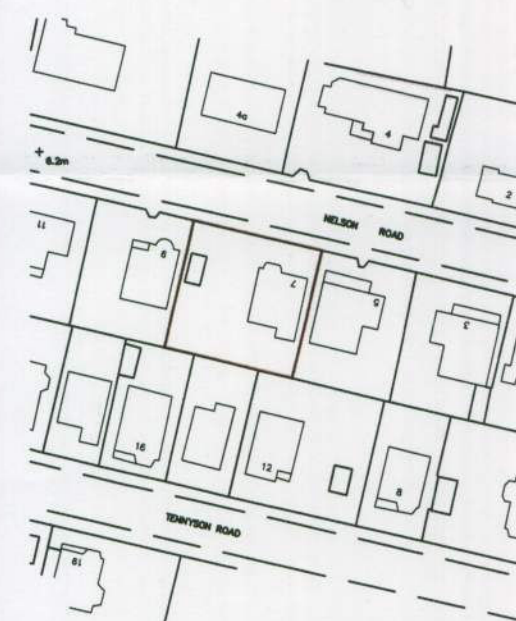


Licence number 100020449

Site Location Plan @ 1:1250

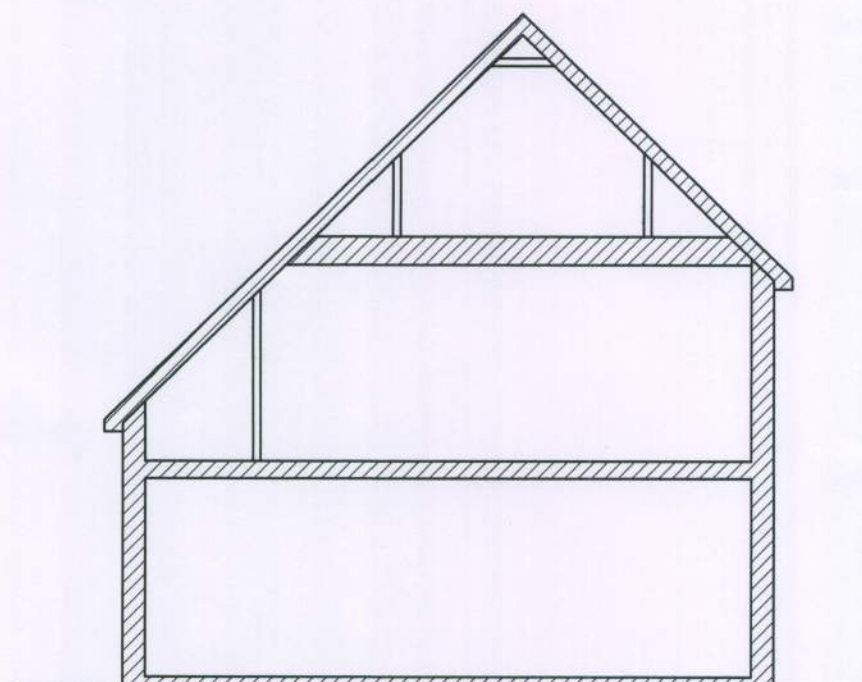

Existing House Section @ 1:100

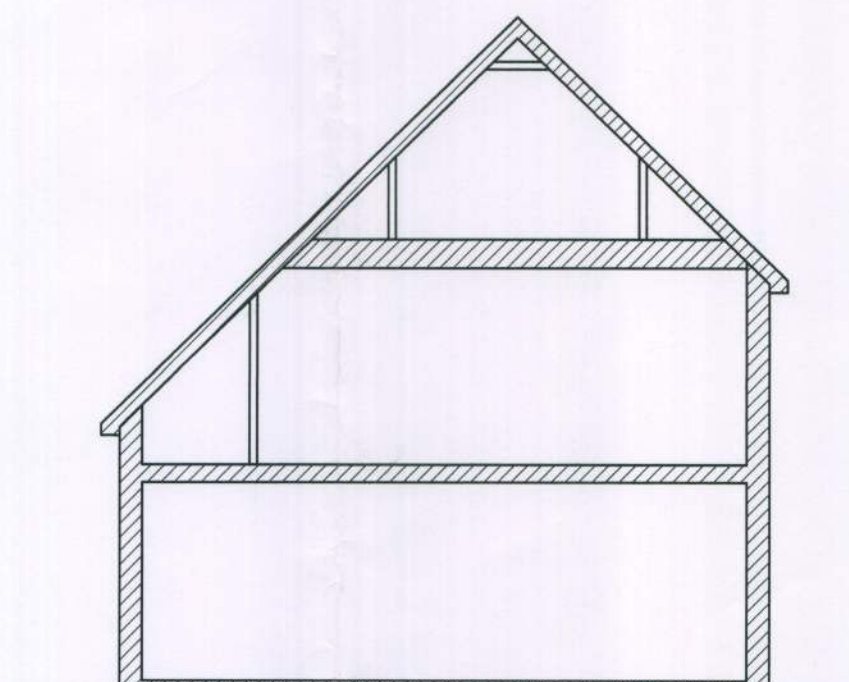

Proposed Flats Section @ 1:100

REV	DATE	AMENDMENT	DRAWN

helyerdesign

sustainability through design

mail@helyerdesign.co.uk www.helyerdesign.co.uk
1 The Old Flour Mill, Emsworth, PO10 7BT
01243 370 715

CLIENT
Mr Freeman

PROJECT
7 Nelson Road
Bognor Regis

DRAWING
General Arrangement
Existing and Proposed
Existing House/ Flats

SCALE
As Noted

DATE 20th August 2009
DRAWING NUMBER
09087/001

DRAWN MRH
REVISION

ARUN DISTRICT COUNCIL
No. BR 289 09

Received