



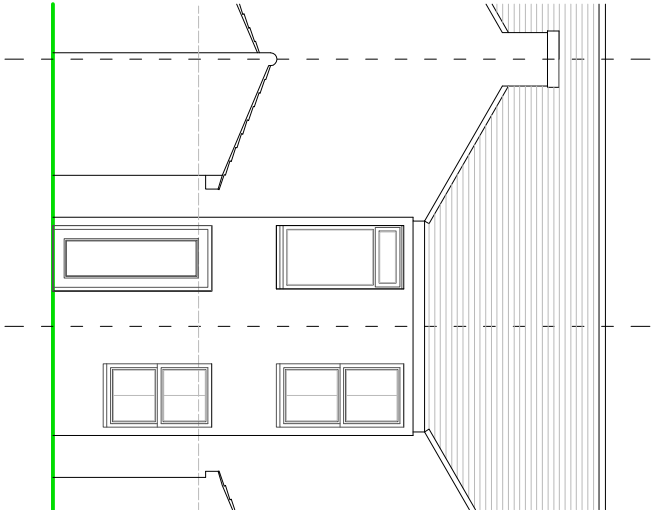


REAR ELEVATION

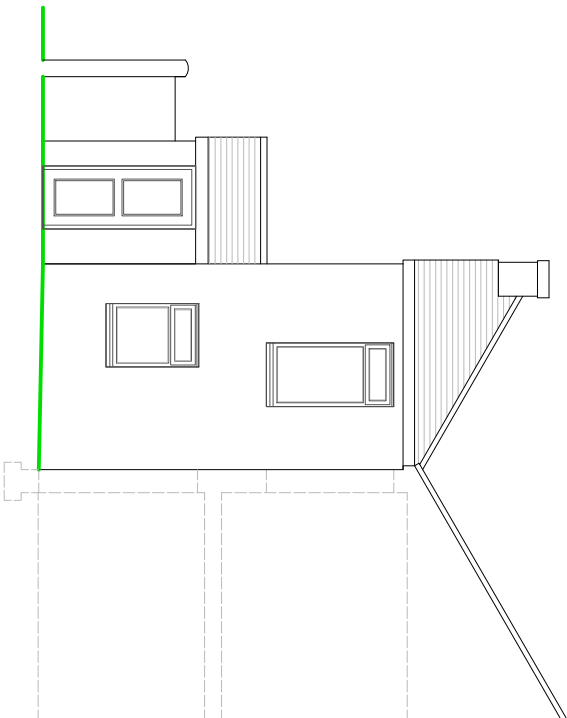

SIDE ELEVATION

NOTES

- ROOF - Natural slate tiles to pitched roof.
- WALLS - Painted render to external walls.
- WINDOWS/DOORS - White framed PVC double glazed units.

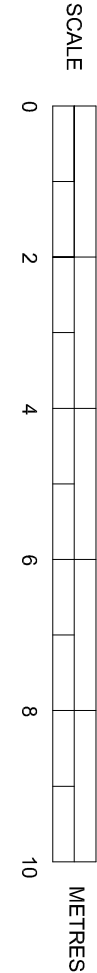

EXISTING ELEVATIONS

Scale 1:100 on A3

SUSSEX BUILDING CONSULTANCY LIMITED

5 OXFORD STREET,
BOGNOR REGIS, WEST SUSSEX.

SCALE - 1/100 REV - DATE - 30/11/2021

LABC

Partner

3 NORTHGATE ROAD
BOGNOR REGIS
PO21 3LZ
TEL - (01243) 861379