



NOTES


- ROOF - Natural slate tiles to pitched roof.
- WALLS - Painted render to match existing.
- WINDOWS/DOORS - White framed PVC double glazed units.

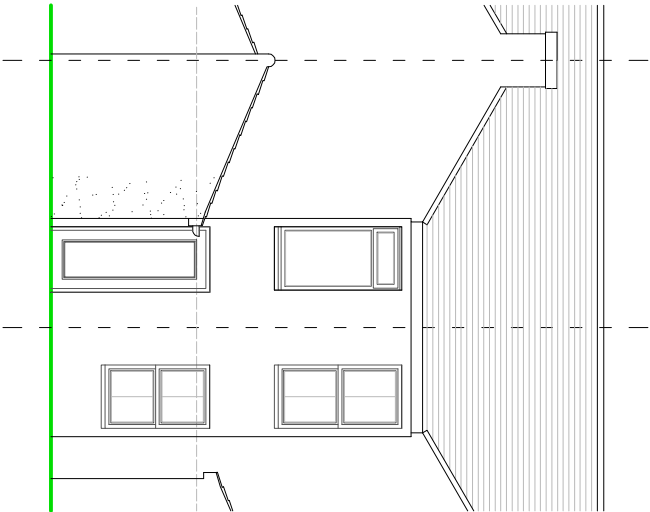

REAR ELEVATION

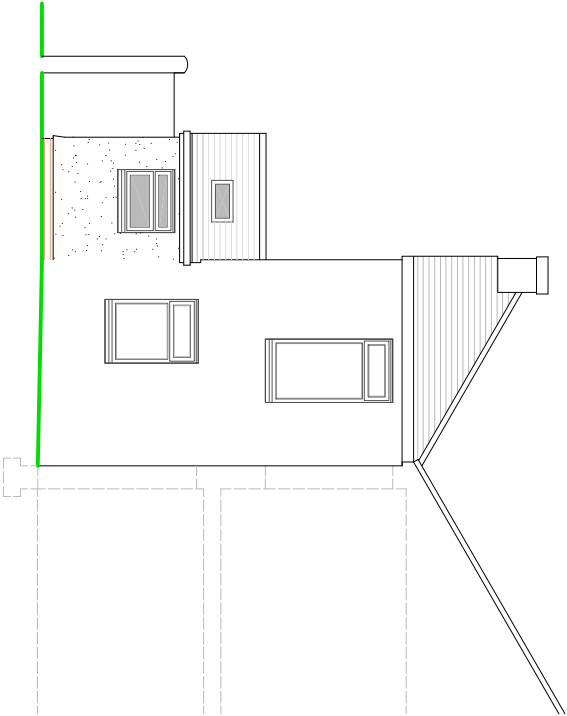

SIDE ELEVATION

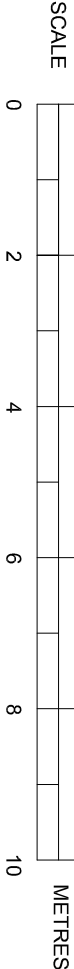

PROPOSED ELEVATIONS

Scale 1:100 on A3

SUSSEX BUILDING CONSULTANCY LIMITED

5 OXFORD STREET,
BOGNOR REGIS, WEST SUSSEX.

SCALE - 1/100 REV - DATE - 04/01/2022



LABC
partner

3 NORTHGATE ROAD
BOGNOR REGIS
PO21 1LH
TEL - (01243) 861379

ARUN DISTRICT COUNCIL BR/289/21/HH