




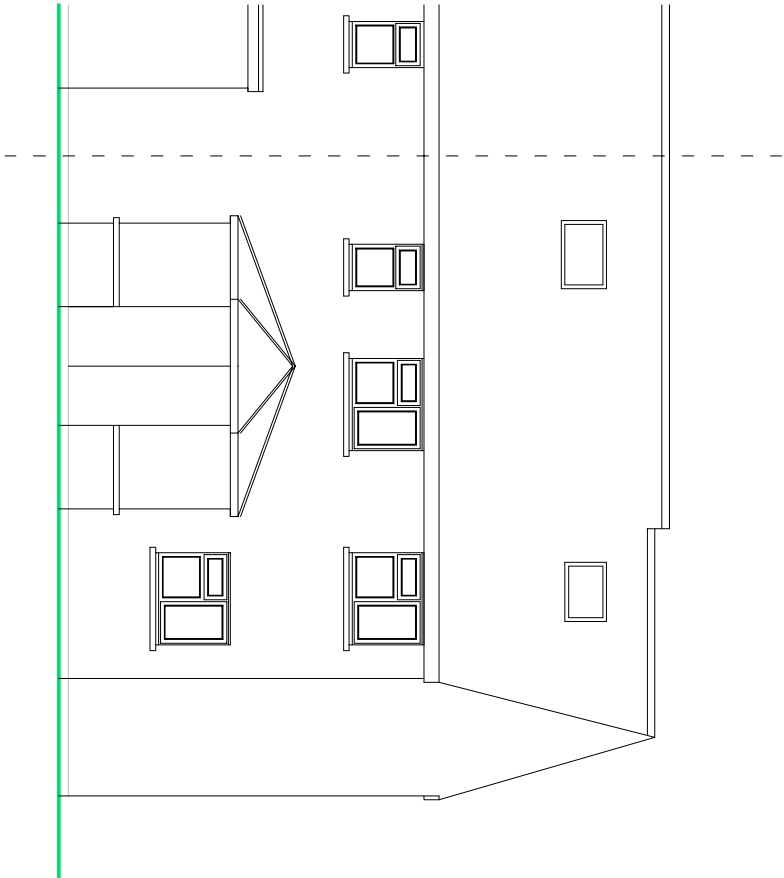

REAR ELEVATION

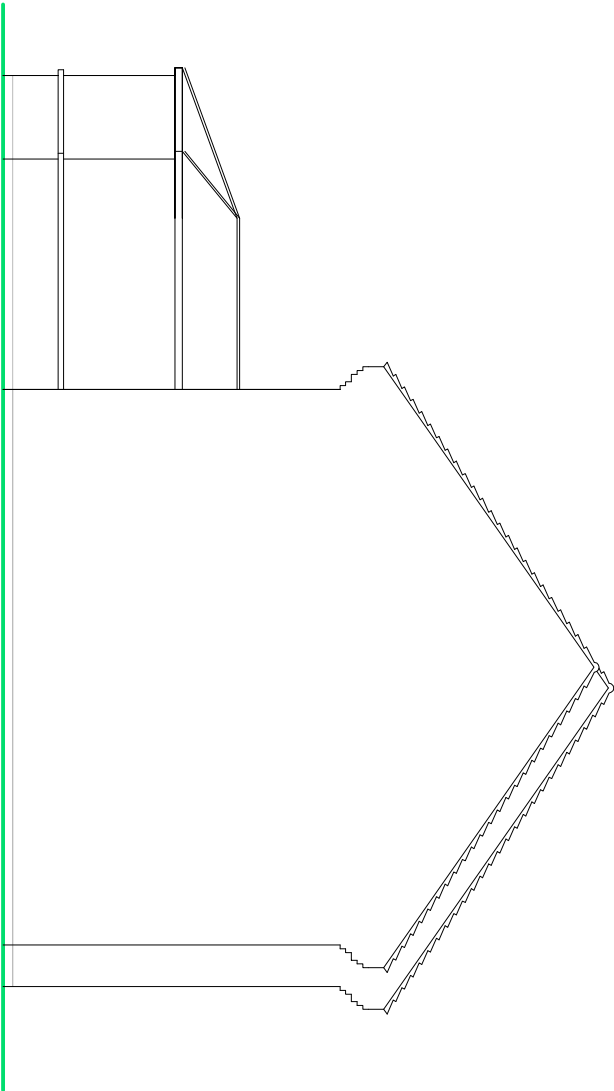

SIDE ELEVATION

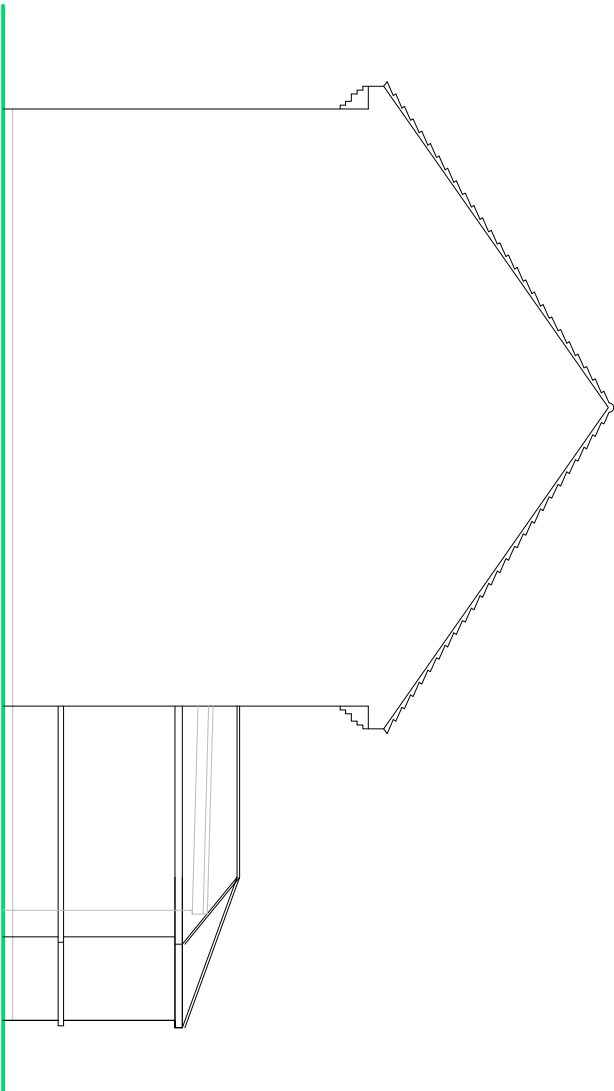

SIDE ELEVATION


NOTES

ROOF - Interlocking tiles to pitched roof with polycarbonate roof to conservatory.

WALLS - Face brick detail to external walls.

WINDOWS/DOORS - White framed PVC double glazed units.

EXISTING ELEVATIONS

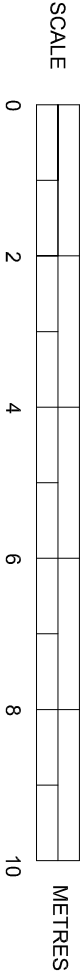

SUSSEX BUILDING CONSULTANCY LIMITED	SBCL
48 KEW GARDENS, BOGNOR REGIS.	3 NORTHGATE ROAD BOGNOR REGIS PO21 9LZ
SCALE - 1/100 REV - DATE - 17/12/2010	TEL/FAX - (01243) 981379