




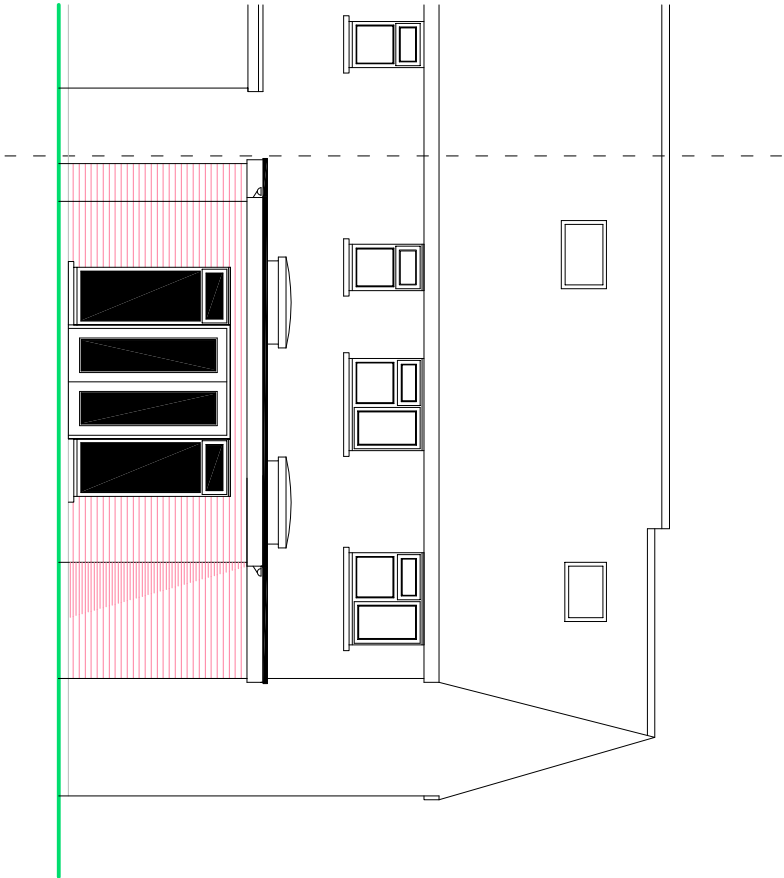

REAR ELEVATION

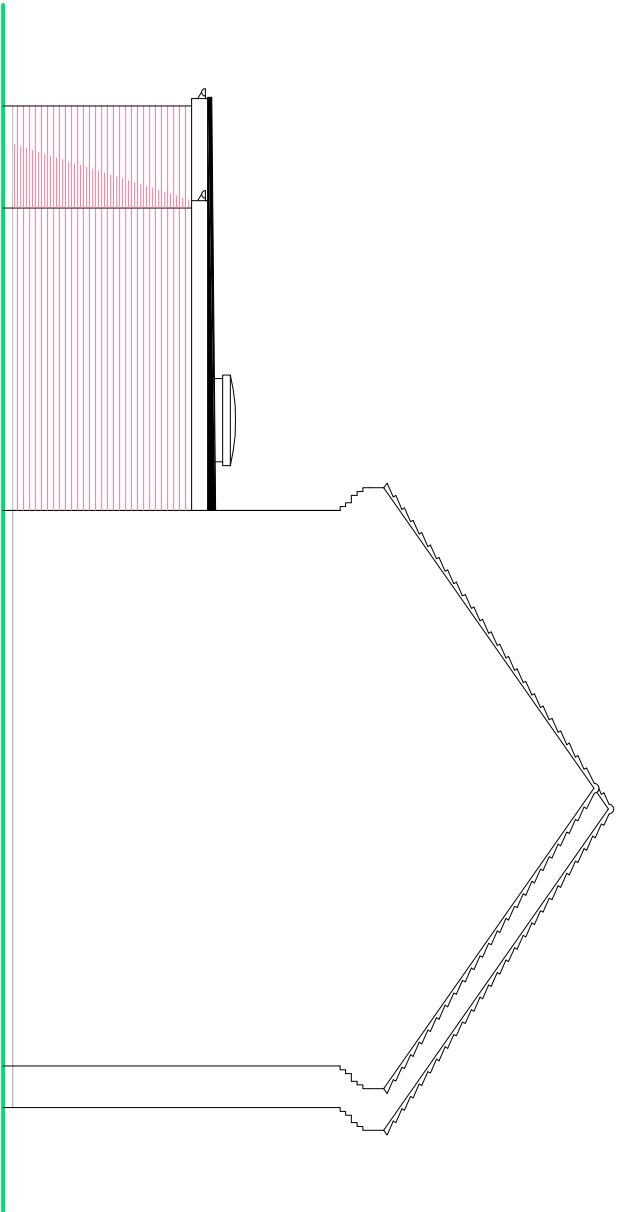

SIDE ELEVATION

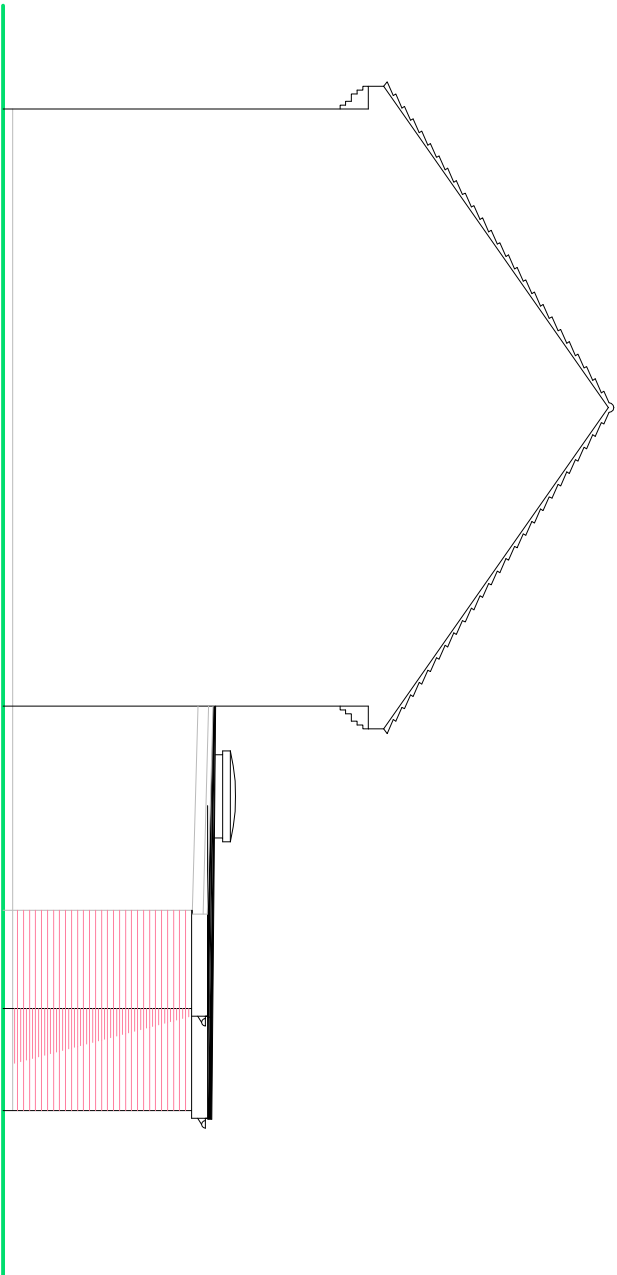

SIDE ELEVATION


NOTES

ROOF - Felted flat roof to new extension.

WALLS - Face brick detail to external walls to match existing.

WINDOWS/DOORS - White framed PVC double glazed units to match existing.

PROPOSED ELEVATIONS

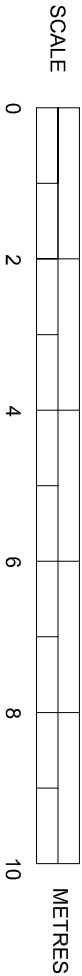

SUSSEX BUILDING CONSULTANCY LIMITED	SBCL
48 KEW GARDENS, BOGNOR REGIS.	3 MORTCHOTE ROAD BOGNOR REGIS PO21 9LZ
SCALE - 1/100 REV - DATE - 24/01/2011	TEL/FAX - (01243) 981379