



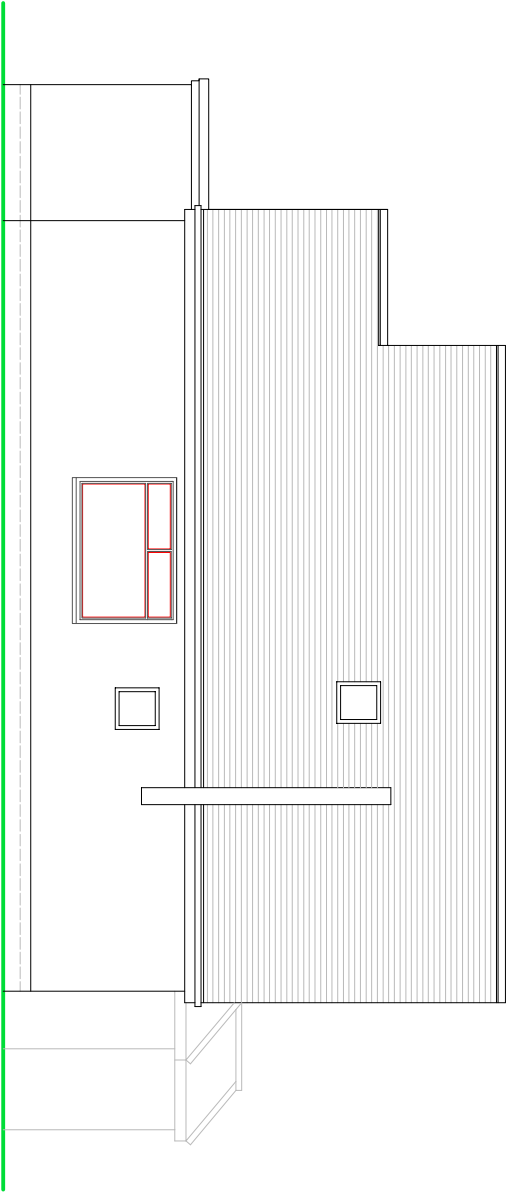


SIDE ELEVATION

NOTES

- ROOF - Plain clay tiles to pitched roof.
- WALLS - Painted pebble dash render.
- WINDOWS/DOORS - White framed PVC double glazed units.

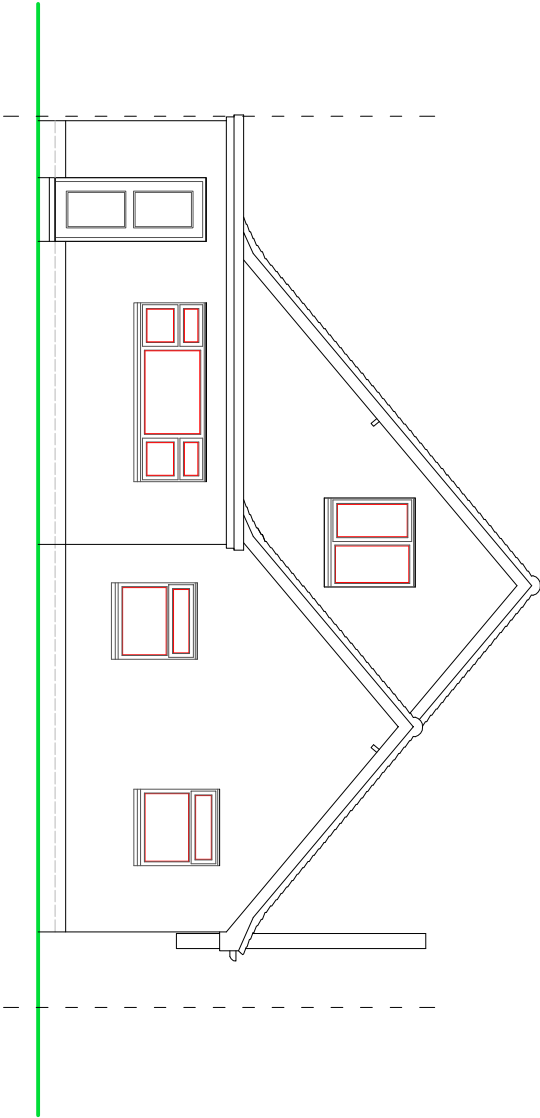


REAR ELEVATION

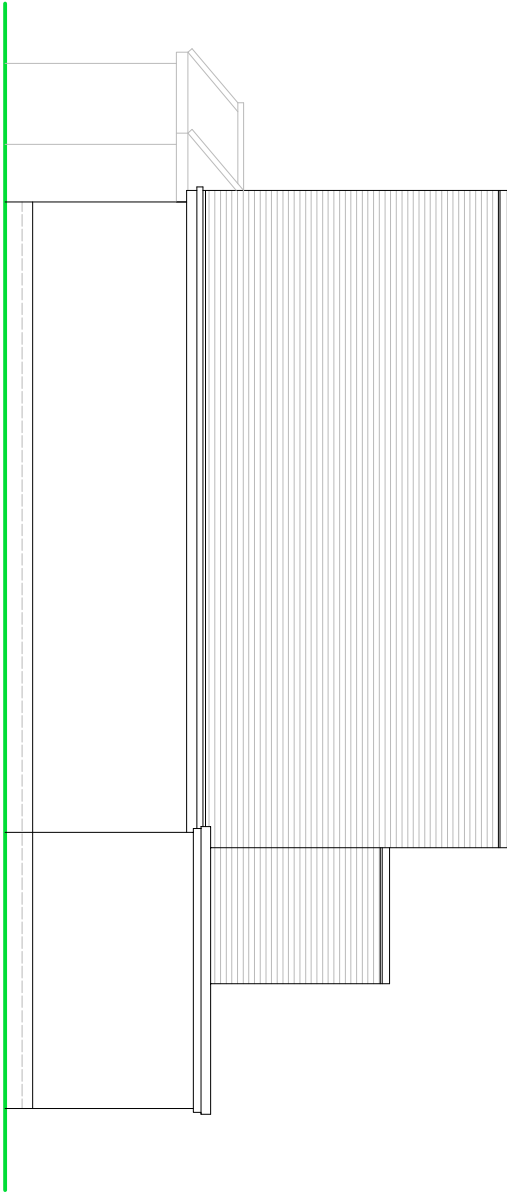

SIDE ELEVATION

SCALE

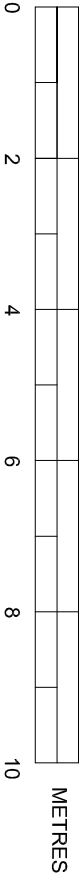

METRES

EXISTING ELEVATIONS

SUSSEX BUILDING CONSULTANCY LIMITED

12 MAYFIELD ROAD,
BOGNOR REGIS, WEST SUSSEX.

SCALE - 1/100 REV - DATE - 27/09/2019



LABC
partner
3 NORFOLK ROAD
BOGNOR REGIS
PO21 9LZ
TEL - (01243) 861979