



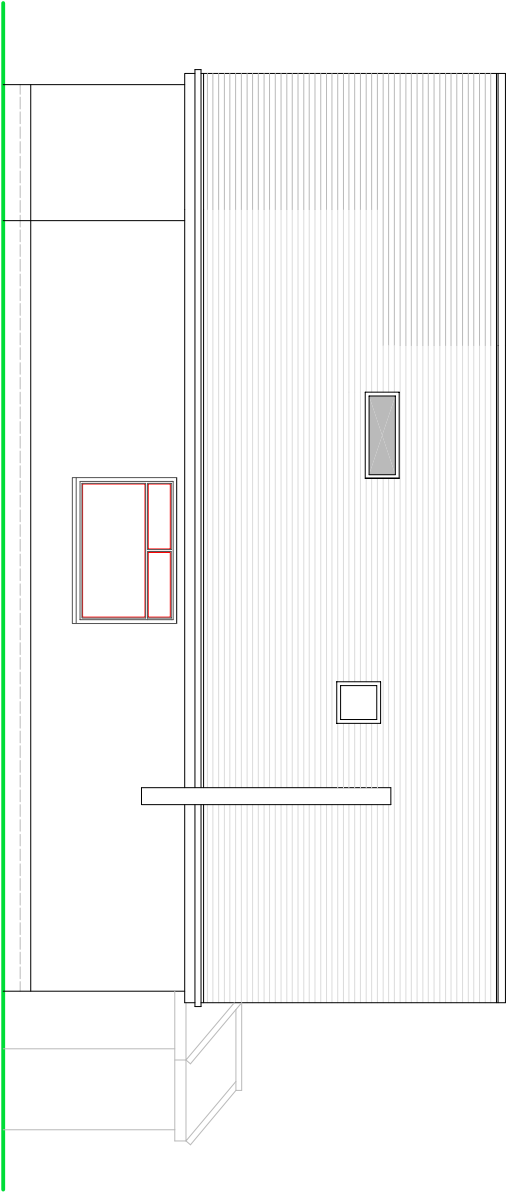


SIDE ELEVATION

NOTES

- ROOF - 'Marley Ludlow Major' roof tiles to new and existing pitched roof.
- WALLS - 'Marley Eternit Central Weatherboard to new rear facing gable wall - light colour to clients choice.
- WINDOWS/DOORS - White framed PVC double glazed units to match.

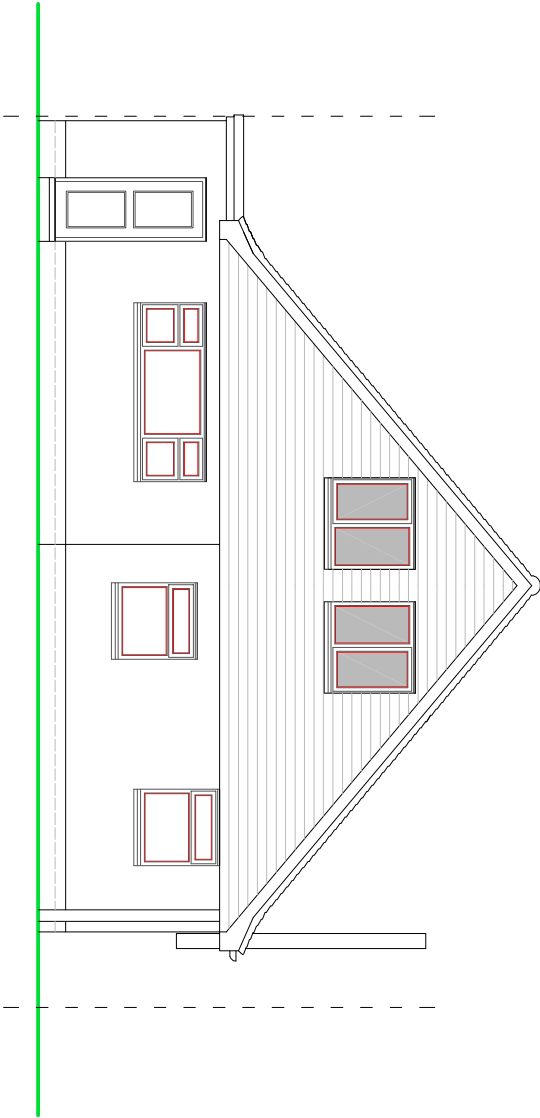

REAR ELEVATION

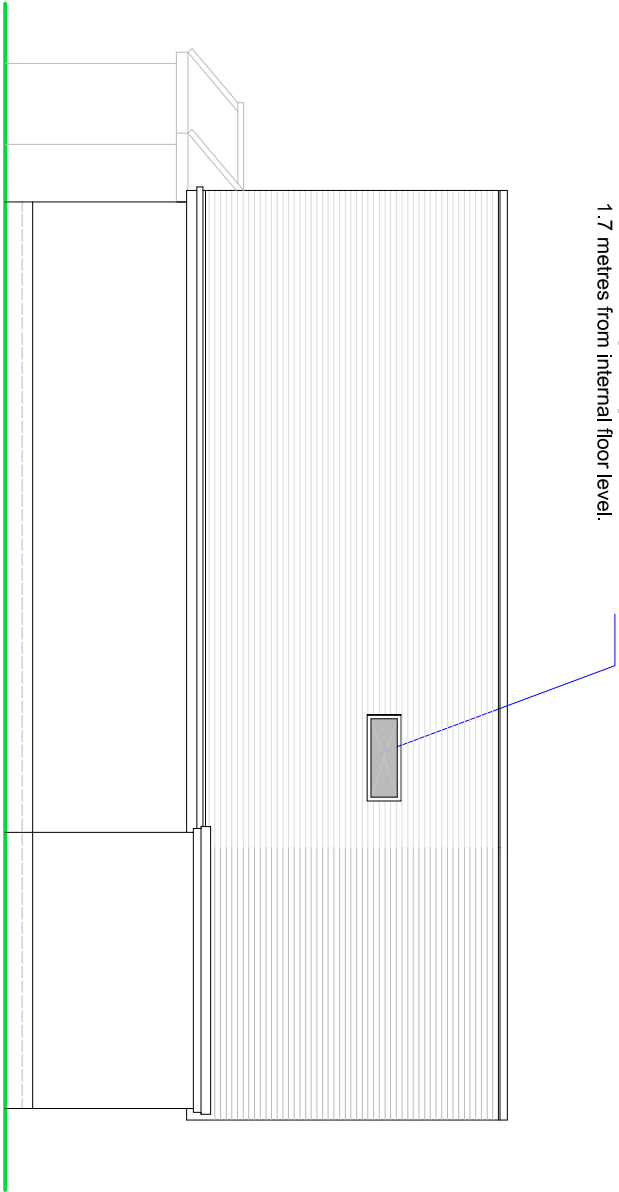

SIDE ELEVATION

New side facing roof lights to be set above
1.7 metres from internal floor level.



PROPOSED ELEVATIONS

SUSSEX BUILDING CONSULTANCY LIMITED

12 MAYFIELD ROAD,
BOGNOR REGIS, WEST SUSSEX.

SCALE - 1/100 REV - B DATE - 14/10/2019

LABC partner

3 NORFOLK ROAD
BOGNOR REGIS
PO21 9LZ

TEL - (01243) 861979