



NOT TO SCALE

43 PEVENSEY ROAD, BOGNOR REGIS PO21 5NY
MR+MRS D BENHAM
Tel: 01243 696724 Mobile: 07508826193

DRAWING N° PR 5 (raised)

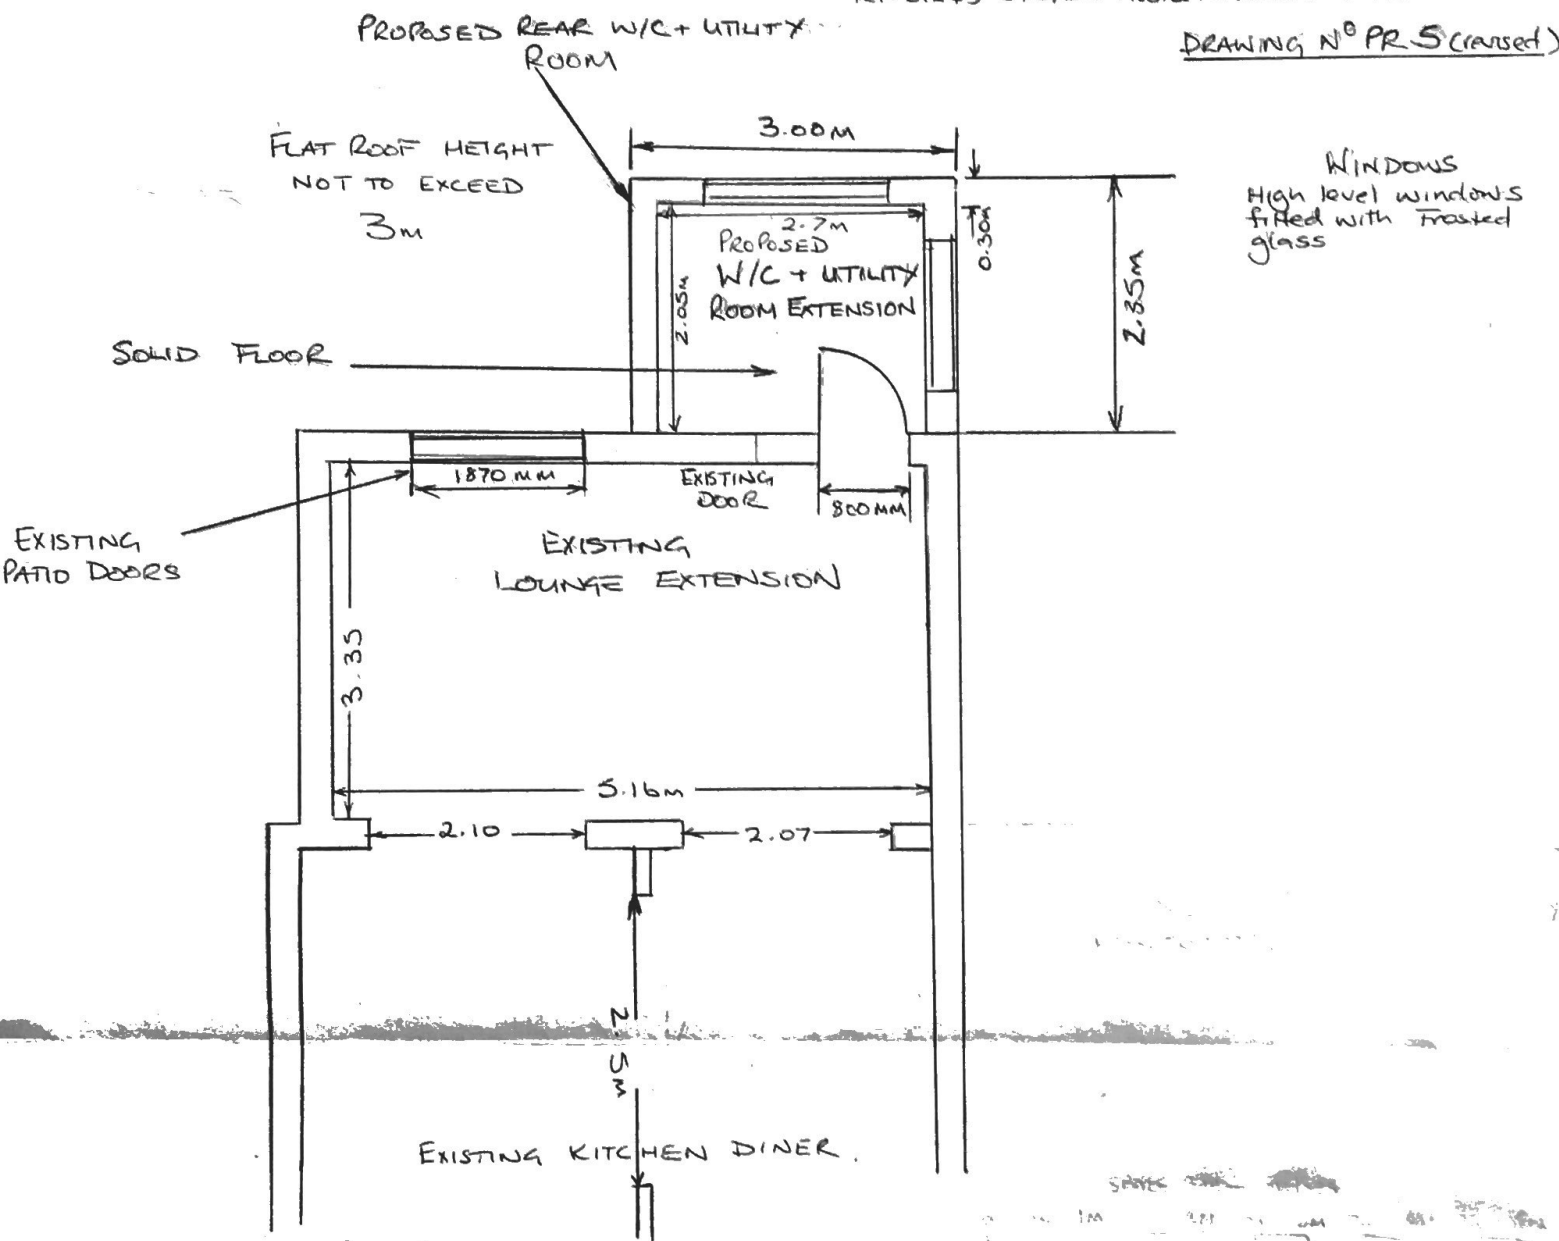

FOUNDATIONS - NOT TO SCALE

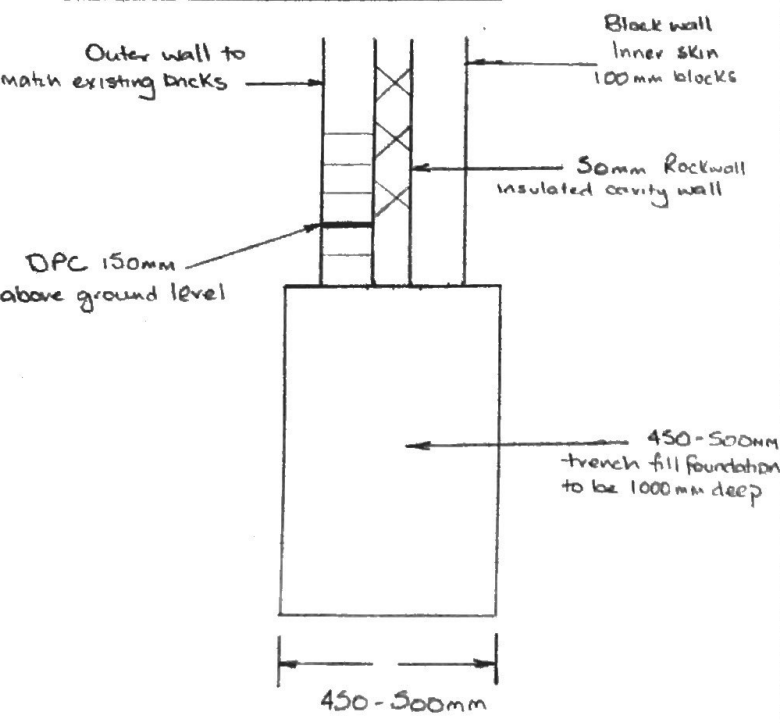

SOLID FLOORS - NOT TO SCALE

