



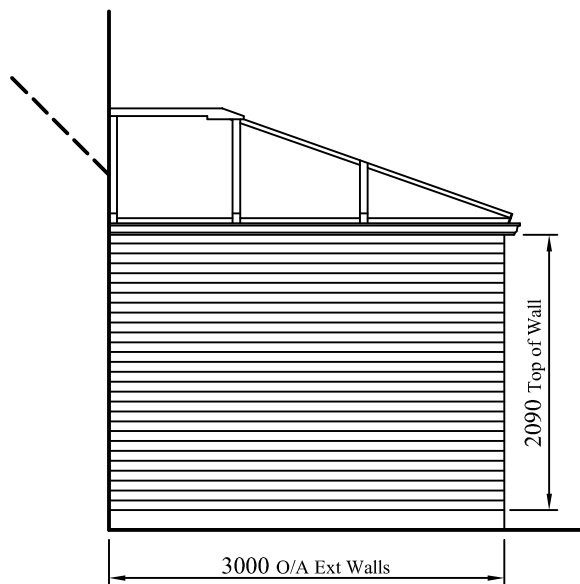

**LEFT SIDE ELEVATION**

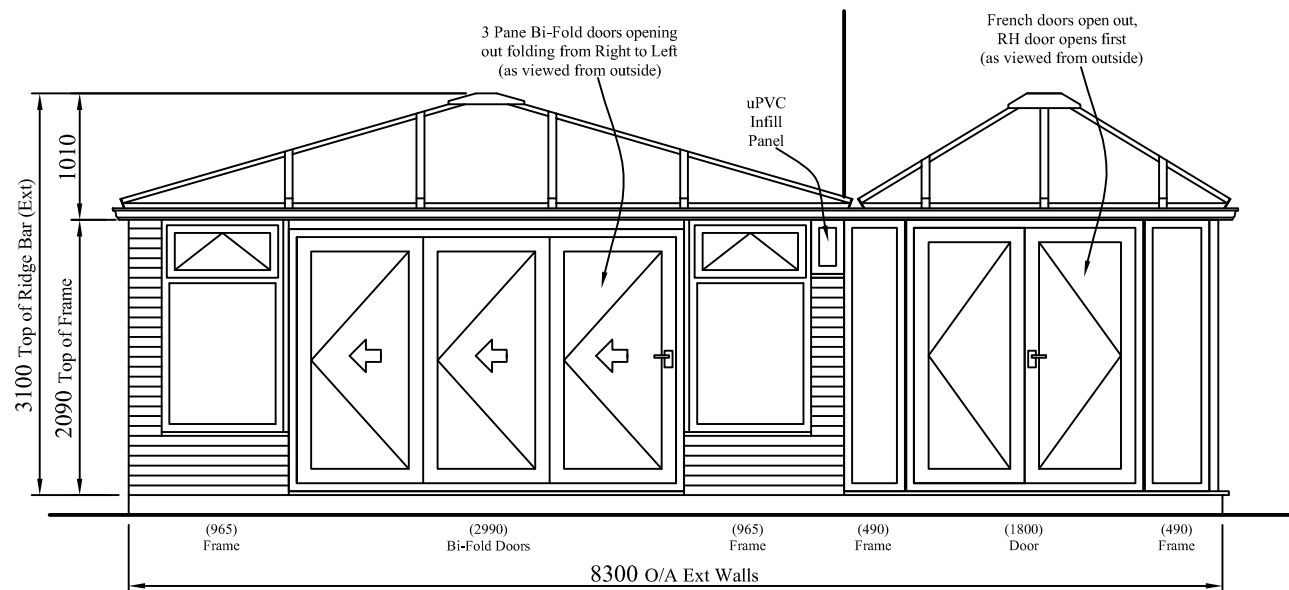

**FRONT ELEVATION**

**Conservatory Specification**

**uPVC Profile: Eurocell Eurologik 70**

**uPVC Colour: White**

**Frame Couplers: 2mm/10mm/40mm couplers**

**Frame Glazing: Std 28mm Clear DG units**


**with silver spacer bars**

**Hardware colour: White**

**Roof Type: 24mm SmartGlass Plus+ Blue DG units**

**with black warm edge spacer bars**

**All heights stated on drawing are taken from conservatory dpc level/Top of Floor Slab/ Underside of Door Frame Cill.**

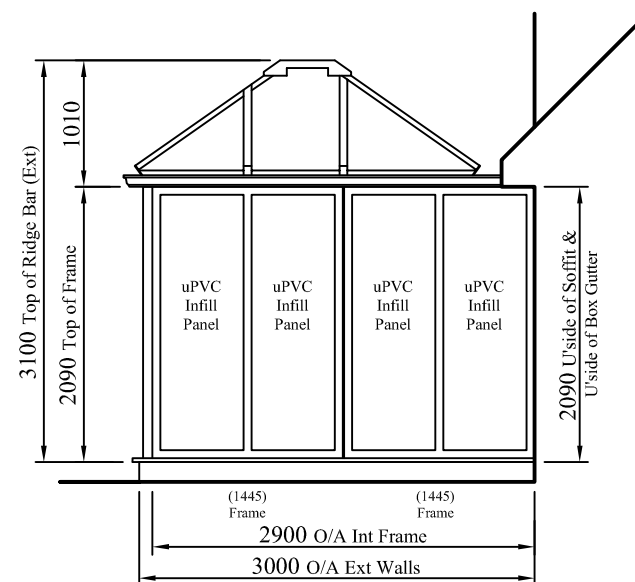

**RIGHT ELEVATION**