


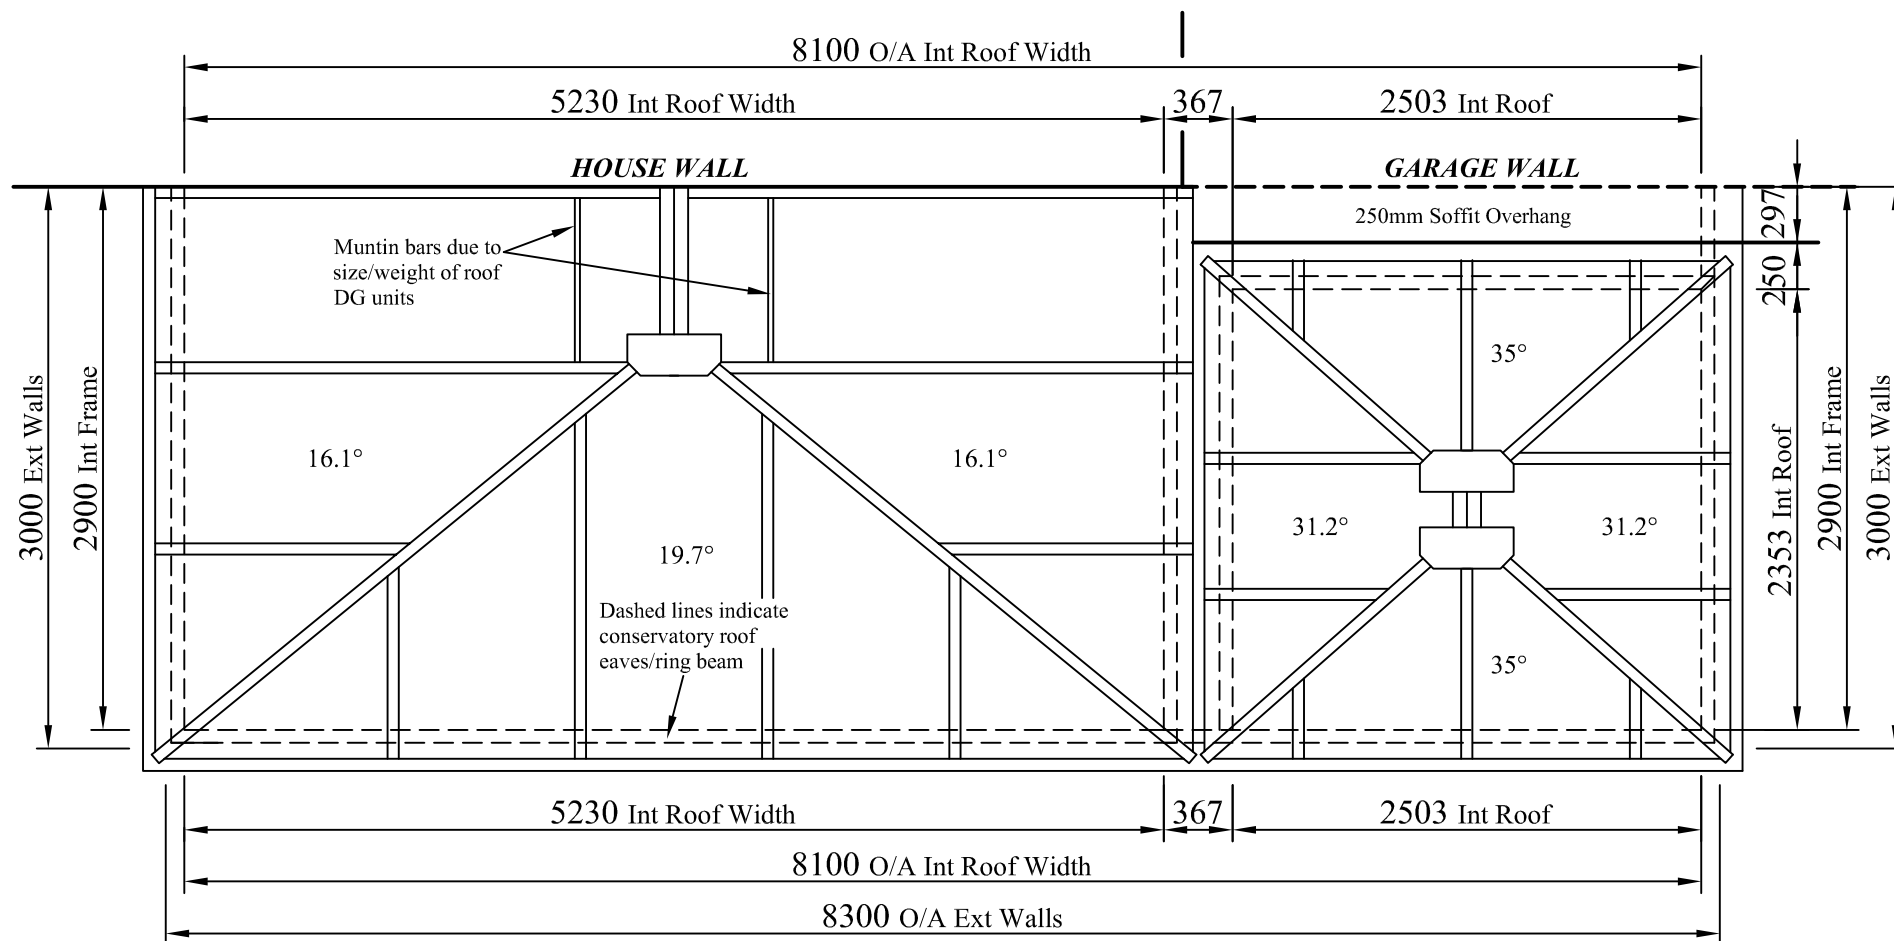

ROOF PLAN Roof Pitches as marked

24mm SmartGlass Plus+ Blue tint DG units with Black Warm Edge Spacer Bars

Aluminium Roof members with white uPVC capping bars/internal & external covers